BEST BUY #0504

GWINNETT
1875 PLEASANT HILL RD
DULUTH, GA 30096

PROJECT DESCRIPTION

- **INTERIOR ALTERATION OF THE EXISTING BEST BUY STORE, AREA OF WORK = 20,878 SF.**
- **THE SCOPE OF WORK INCLUDES A REFLOW OF EXISTING SALES FLOOR FIXTURES, NEW SALES FLOOR DISPLAY FIXTURES, NEW FLOORING, ELECTRICAL AND LOW VOLTAGE DISCONNECTS/RECONNECTS, ADDITIONAL CIRCUITS, AND FIXTURE ANCHORING.**
- **UPDATE HANGING WAYFINDING SIGNAGE THROUGHOUT SALES FLOOR.**
- **EXISTING LIGHTING AND FIRE PROTECTION TO REMAIN.**
- **EXISTING FIRE RATED ASSEMBLIES TO BE MAINTAINED. NO CHANGE TO OCCUPANCY TYPE OR SQUARE FOOTAGE. NO EXTERIOR WORK.**
- **NO NEW PARTITIONS, WALLS, PLUMBING FIXTURES, ROOMS, ETC. AREA OF WORK IS BEING CONTAINED TO EXISTING SALES FLOOR EXTENTS ONLY.**

BUILDING CODE DATA

CODES ANALYSIS:

I. APPLICABLE CODES:
- A. BUILDING CODE - 2024 GEORGIA STATE MINIMUM STANDARD BUILDING CODE
- B. MECHANICAL CODE - 2024 GEORGIA STATE MINIMUM STANDARD MECHANICAL CODE
- C. PLUMBING CODE - 2024 GEORGIA STATE MINIMUM STANDARD PLUMBING CODE
- D. ELECTRIC CODE - 2023 NATIONAL ELECTRICAL CODE
- E. ENERGY CODE - 2015 GEORGIA STATE MINIMUM STANDARD ENERGY CODE
- F. FIRE SAFETY CODE - 2024 GEORGIA STATE MINIMUM STANDARD FIRE CODE
- G. ACCESSIBILITY CODE - 2017 ICC/ANSI A117.1; 2010 ADA STANDARDS

II. OCCUPANCY TYPE (EXISTING - NO CHANGE TO OCCUPANCY)
- A. PRIMARY GROUP 'M' MERCANTILE

III. CONSTRUCTION TYPE (EXISTING TO REMAIN)
- A. CONSTRUCTION TYPE II-B, FULLY SPRINKLERED

IV. FIRE SUPPRESSION SYSTEM (EXISTING TO REMAIN)
- A. FULLY SPRINKLERED

V. BUILDING HEIGHT & AREA (EXISTING TO REMAIN)
- A. SQUARE FOOTAGE: 50,484 SF

VI. OCCUPANT LOAD (EXISTING - NO CHANGE TO OCCUPANCY LOAD)

VII. EXIT CAPACITY (EXISTING - NO CHANGE TO EGRESS)

VIII. ARRANGEMENTS OF EXITS (EXISTING - NO CHANGE TO EGRESS)

GENERAL NOTES

NOTES

1. THESE DRAWINGS ARE THE PROPERTY OF BEST BUY STORES, LP. NO CHANGES TO THESE DOCUMENTS, EITHER IN WHOLE OR IN PART, MAY BE MADE WITHOUT THE KNOWLEDGE AND WRITTEN CONSENT OF THE INDIVIDUAL WHOSE NAME AND SIGNATURE APPEARS UPON THE DOCUMENTS.
2. WORK SHALL BE COMPLETED IN ACCORDANCE WITH ALL APPLICABLE CODE REQUIREMENTS AND ALL STATE AND FEDERALLY MANDATED REQUIREMENTS IN EFFECT AT THE TIME OF SUBMISSION FOR BUILDING PERMITS.
3. THE CONTRACTOR IS RESPONSIBLE FOR ALL CONSTRUCTION SAFETY AND SHALL PERFORM ALL WORK IN ACCORDANCE WITH STATE AND/OR FEDERAL SAFETY REQUIREMENTS.
4. GENERAL CONTRACTOR TO THOROUGHLY REVIEW THESE DRAWINGS, VISIT THE SITE, VERIFY ALL DIMENSIONS BEFORE SUBMITTING A BID, AND NOTIFY THE ARCHITECT OF ANY DISCREPANCIES.
5. ITEMS INDICATED AS NIC ON PLANS MAY REQUIRE SEPARATE SUBMITTALS, APPROVALS AND PERMITS.
6. EXTERIOR TENANT SIGNAGE INSTALL & PERMIT BY BBY. GC TO COORDINATE WITH BBY SIGN VENDOR.
7. FOLLOWING ITEMS INCLUDED TO BE DEFERRED SUBMITTAL:
   7.a. SPRINKLER SYSTEM
   7.b. SECURITY AND FIRE ALARM SYSTEMS
7.1. ALL DEFERRED SUBMITTALS SHALL FIRST BE SUBMITTED TO PROJECT ARCHITECT FOR REVIEW AND COORDINATION.
8. ALL EXISTING FIRE LANES TO BE MAINTAINED.
9. ALL EXISTING PUBLIC UTILITY PARKING, CROSS ACCESS, ELECTRIC EASEMENTS, ETC. SHALL BE CONFIRMED AND MAINTAINED.
10. VERIFY MINIMUM SLOPE TO DRAIN AS INDICATED ON THE DRAWINGS PRIOR TO THE START OF CONSTRUCTION. NOTIFY THE ARCHITECT IMMEDIATELY UPON DISCOVERY OF ANY DISCREPANCIES.
11. VERIFY IN FIELD, ELEVATIONS, FLOW LINES, EXISTING CONDITIONS, AND POINTS OF CONNECTION WITH SITE IMPROVEMENTS PRIOR TO THE START OF CONSTRUCTION. ANY DISCREPANCIES ARE TO BE CALLED TO THE ATTENTION OF THE ARCHITECT AND CIVIL ENGINEER BEFORE PROCEEDING WITH ANY WORK.
12. PROVIDE POSITIVE DRAINAGE OF SURFACE WATER AWAY FROM ALL BUILDINGS WITHOUT PONDING OF WATER ADJACENT TO BUILDINGS OR ON PAVEMENTS. DRAINAGE OF PAVED AND LANDSCAPED AREAS TO BE A MINIMUM OF 1%, UNLESS OTHERWISE NOTED. MAXIMUM CROSS SLOPE AT ALL WALKS SHALL BE 2% FOR DISABLED ACCESS.
13. ALL EARTH WORK TO BE PERFORMED UNDER THE OBSERVATION OF THE SOILS ENGINEER IN ACCORDANCE WITH RECOMMENDATIONS OF THE SOILS REPORT TO ASSURE PROPER SITE PREPARATION, SELECTION OF SATISFACTORY FILL MATERIALS, AND PLACEMENT AND COMPACTION OF THE FILLS.
14. REPAIR EXISTING PUBLIC FACILITIES DAMAGED DURING THE COURSE OF CONSTRUCTION TO THE SATISFACTION OF AUTHORITY HAVING JURISDICTION.
15. ALL BUILDING HEIGHTS AND ELEVATIONS SHALL BE MEASURED FROM FINISH FLOOR UNLESS OTHERWISE NOTED.
16. ENSURE ALL FINISH MATERIALS WILL BE FLUSH WITH ADJACENT SURFACES AND JOINTS, EXCEPT WHERE INDICATED OTHERWISE.
17. ALL EXPOSED FLASHING AND EXPOSED METAL TO MATCH ADJACENT FINISH.
18. PRIOR TO THE ISSUANCE OF A BUILDING PERMIT ALL APPLICABLE FEES SHALL BE PAID. THESE FEES SHALL INCLUDE, BUT NOT BE LIMITED TO, THOSE FEES REQUIRED BY CITY ORDINANCES SUCH AS TRAFFIC IMPACT FEES, NOISE FEES, PUBLIC FACILITIES FEES, FIRE IMPACT FEES, AND REGIONAL TRANSPORTATION IMPACT FEES.
19. DURING CONSTRUCTION, ACCESS SHALL BE PROVIDED TO ALL AREAS OF THE SITE COMPLETELY AROUND STRUCTURES. THE ACCESS ROAD SHALL BE 20 FEET WIDE COMPACTED 95% PAVED ROADWAY OR EQUIVALENT. EXCEPTIONS TO BE VERIFIED BY BEST BUY CONTACT.
20. GC TO COORDINATE DUMPSTER NEEDS AND EMPTY/RETURN SCHEDULE WITH BBY CPM. GC TO COMMUNICATE SCHEDULE WITH DUMPSTER VENDOR. COORDINATE W/ BBY CPM FOR SITE SPECIFIC INSTRUCTIONS.
21. ELECTRICAL PANELS, FIRE EXTINGUISHER CABINETS, ETC. LOCATED IN RATED PARTITIONS SHALL BE BACKED WITH GYP BD AS REQUIRED TO MAINTAIN RATING. CONTRACTOR TO VERIFY WALL THICKNESS REQUIRED FOR ALL ELECTRICAL PANELS, FIRE EXTINGUISHER CABINETS, ETC.
22. PROVIDE DOUBLE STUDS, BLOCKING, BRACING AND BACK-UP PLATES WHERE REQUIRED TO SUPPORT EQUIPMENT, MISCELLANEOUS ITEMS,(I.E., TYPICAL CASEWORK, CABINETS, GRAB BARS, TOILET ACCESSORIES, FIXTURES, SIGNS, HAND RAILING, ETC.) ALL WOOD BLOCKING TO BE FRT.
23. ALL COLUMN LINES INDICATED ON PLANS WILL HAVE COLUMN LINE INDICATOR BUBBLES INDICATED ON THEM. THESE BUBBLES ARE FOR REFERENCE ONLY. THE COLUMNS ARE NUMBERED ON THE STRUCTURAL DRAWINGS.
24. DO NOT SCALE DRAWINGS. IF DIMENSIONS ARE IN QUESTION, THE CONTRACTOR SHALL BE RESPONSIBLE FOR OBTAINING CLARIFICATION FROM THE OWNER'S REPRESENTATIVE BEFORE CONTINUING WITH CONSTRUCTION.
25. CONTRACTOR SHALL VERIFY ALL EQUIPMENT LOCATIONS AND DIMENSIONS AND REQUIRED CLEARANCES OF ALL EQUIPMENT (REFER TO DRAWINGS, SPECIFICATIONS, AND EQUIPMENT MANUALS & CUT SHEETS).
26. ALL SYMBOLS, ABBREVIATIONS, AND NOTES MARKED "TYPICAL" OR "TYP" SHALL APPLY IN ALL SIMILAR CIRCUMSTANCES, UNLESS NOTED OTHERWISE.
27. EACH CONTRACTOR SHALL LEAVE THE SITE IN A NEAT, CLEAN AND ORDERLY CONDITION UPON THE COMPLETION OF HIS WORK ON A DAILY BASIS. ALL WASTE, RUBBISH AND EXCESS MATERIALS SHALL BE REMOVED FROM THE SITE PROMPTLY. THE GENERAL CONTRACTOR SHALL BE RESPONSIBLE FOR REMOVAL AND DISPOSAL OF ALL TRASH, INCLUDING OWNER-FURNISHED ITEMS AND TRASH GENERATED BY OWNER'S CONTRACTORS FOR THE DURATION OF THE PROJECT.
28. CONSTRUCTION HOURS ARE TO COMPLY WITH RULES AND REGULATIONS OF THE AUTHORITY HAVING JURISDICTION.
29. ALL CONSTRUCTION STAGING AND DUMPSTERS MUST REMAIN OUT OF ALL FIRE ACCESS LANES AND MUST BE FENCED.
30. FOR RELOCATIONS (WHEN APPLICABLE) GC IS RESPONSIBLE FOR COORDINATION BETWEEN FIXTURE VENDOR, ELECTRICIAN & BBY FOR RELOCATION OF FIXTURES FROM EXISTING BUILDING TO NEW LOCATION AFTER DATE OF POSSESSION.
31. REFER TO DETAIL LIBRARY PAGES FOR DETAILS REFERENCED THROUGHOUT THE DRAWINGS.

VICINITY MAP



ABBREVIATIONS

A		**L**	
A11Y	ACCESSIBLE	LAM	LAMINATED
ACT	ACOUSTICAL CEILING TILE	LAV	LAVATORY
ADJ	ADJACENT	LKR	LOCKER
ADMIN	ADMINISTRATION	LL	LIVE LOAD
AFF	ABOVE FINISHED FLOOR	LP	LOW POINT
AFG	ABOVE FINISHED GRADE	L.P.	LOSS PREVENTION
AGG	AGGREGATE	LT	LIGHT
AHJ	AUTHORITY HAVING JURISDICTION	LTWT	LIGHTWEIGHT
AL	ALUMINUM	**M**	
ALT	ALTERNATE/ALTERATION	MAINT	MAINTENANCE/ MAINTAIN
ALUM	ALUMINUM	MAS	MASONRY
ANOD	ANODIZED	MAT	MATERIAL
AOR	ARCHITECT OF RECORD	MAX	MAXIMUM
APM	ARCHITECTURAL PROJECT MANAGER	MDC	MAGNOLIA DESIGN CENTER
APPROX	APPROXIMATE	MECH	MECHANICAL
ARCH	ARCHITECT/ARCHITECTURAL	MEMB	MEMBRANE
ASPH	ASPHALT	MEZZ	MEZZANINE
AUX	AUXILIARY	MFR	MANUFACTURER
AVE	AVENUE	MHT	MAGNOLIA HOME THEATER
AVG	AVERAGE	MI	MUSICAL INSTRUMENT
B		MIN	MINIMUM
		MIR	MIRROR
BBY/BB	BEST BUY STORES, LP	MO	MASONRY OPENING
BC	BOTTOM OF CURB	MP	METAL PANEL
BD	BOARD	MT	ENTRY MATT CARPET TILE
BLDG	BUILDING	MTL	METAL
BLKG	BLOCKING	**N**	
BLVD	BOULEVARD	N	NORTH
BO	BOTTOM OF	NIC	NOT IN CONTRACT
BRG	BEARING	NO/ #	NUMBER
BTS	BUILD TO SUIT	NOM	NOMINAL
BTWN	BETWEEN	NSO	NEW STORE OPENING
C		NTS	NOT TO SCALE
CFH	CUBIC FEET PER HOUR	**O**	
CJ	CONTROL JOINT	OC	ON-CENTER
CL	CENTER LINE	OFC	OVERFLOW DRAIN
CLG	CEILING	OPNG	OPENING
CLKG	CAULKING	OPP	OPPOSITE
CLR	CLEAR	P	
CMU	CONCRETE MASONRY UNITS	P	PECAST
CO	CLEAN OUT	PERF	PERFORATED
COL	COLUMN	PH	PHASE
CONC	CONCRETE	PL	PLASTIC LAMINATE
CONT	CONTINUOUS	PLYW	PLYWOOD
COORD	COORDINATE	PNL	PANEL
CPM	CONSTRUCTION PROJECT MANAGER	PP	PUSH PLATE
CTR	CENTER	PR	PAIR
D		PT	PRESSURE TREATED
db	DECIBEL	PREFAB	PREFABRICATED
DEPT	DEPARTMENT	PTN	PARTITION
DET	DETAIL	PVMT	PAVEMENT
DF	DRINKING FOUNTAIN	**Q**	
DIA	DIAMETER/DIAGONAL	QTR	QUARTER
DIM	DIMENSION	R	
DN	DOWN	RAD	RADIUS
DSP	DOWNSPOUT	RB	RUBBER-BASE
DWGS	DRAWINGS	RCP	REFLECTED CEILING PLAN
E		RD	ROOF DRAIN
EA	EACH	RECEP	RECEPTION
ETC	ETCETERA	RECEPT	RECEPTACLE
EIFS	EXTERIOR INSULATION & FINISH SYSTEM	RECT	RECTANGULAR
EJ	EXPANSION JOINT	REINF	REINFORCED
EL	ELEVATION	REQD	REQUIRED
ELEC	ELECTRICAL	RES	RESILIENT
EMERG	EMERGENCY	REV	REVISION
EP	ELECTRICAL PANELBOARD/ END PANEL	RM	ROOM
EQ	EQUAL	RO	ROUGH OPENING
EXST (E)	EXISTING TO REMAIN	ROW	RIGHT OF WAY
EXT	EXTERIOR	RWL	RAINWATER LEADER
F		S	
		SAN	SANITARY
FC	FOOT CANDLES	SC	SOLID CORE
FOIC	FURNISHED BY CONTRACTOR INSTALLED BY CONTRACTOR	SCD	SCHEDULE
FD	FLOOR DRAIN	SECT	SECTION
FDC	FIRE DEPT CONNECTION	SF	SQUARE FEET
FDN	FOUNDATION	SHT	SHEET
FE	FIRE EXTINGUISHER	SIM	SIMILAR
FEC	FIRE EXTINGUISHER CABINET	SPEC	SPECIFICATION
FFE	FINISH FLOOR ELEVATION	SQ	SQUARE
FIN	FINISH	SS	SERVICE SINK
FL	FLOOR	SST	STAINLESS STEEL
FM	FROM/ FACTORY MUTUAL RESEARCH CORP	ST	STONE
FO	FACE OF	STD	STANDARD
FOIC	FURNISHED BY OWNER, INSTALLED BY CONTRACTOR	STL	STEEL
FOIO	FURNISHED BY OWNER, INSTALLED BY OWNER	STOR	STORAGE
FRP	FIBER-REINFORCED PLASTIC	SURF	SURFACE
FRT	FIRE RETARDANT TREATED	SUSP	SUSPENDED
FT	FOOT OR FEET	SYM	SYMMETRICAL
FTG	FOOTING	T	
FURN	FURNACE/FURNISH	TBD	TO BE DETERMINED
FURR	FURRING	TEL	TELEPHONE
G		TEMP	TEMPORARY
		THK	THICK
GA	GAUGE	THR	THRESHOLD
GALV	GALVANIZED	TO	TOP OF
GB	GRAB BAR	TOIL	TOILET
GC	GENERAL CONTRACTOR	TOL	TOLERANCE
GL	GLASS	TYP	TYPICAL
GYP	GYPSUM	U	
H		UBC	UNIFORM BUILDING CODE
		UNFIN	UNFINISHED
H	HIGH	UNO	UNLESS NOTED OTHERWISZE
HB	HOSE BIB	V	
HC	HOLLOW-CORE WOOD	VAR	VARIES
HM	HOLLOW METAL	VEN	VENDOR
HORIZ	HORIZONTAL	VERT	VERTICAL
I		VIF	VERIFY IN FIELD
INSUL	INSULATION	VOL	VOLUME
INTI	INTERIOR	VCT	VINYL COMPOSITE TILE
ISC	INSTALLATION SERVICE CENTER	W	
J		W	WATT
		W/O	WITHOUT
JAN	JANITOR	W/	WITH
JST	JOIST	WAIN	WAINSCOT
JT	JOINT	WC	WATER CLOSET
K		WD	WOOD
		WH	WATER HEATER
KD	KNOCK DOWN		
KO	KNOCKOUT		
KP	KICK PLATE		

INDEX TO SHEETS

DWG #	DRAWING DESCRIPTION	BID / PERMIT
	COVER	
CS1.0	COVER SHEET	X
	ARCHITECTURAL	
AS1.0	ARCHITECTURAL SITE PLAN	X
D1.0	DEMOLITION FLOOR PLAN	X
LS1.0	LIFE SAFETY PLAN & ACCESSIBILITY DETAILS	X
A3.0	FINISH FLOOR PLAN	X
A3.2	OVER THE FLOOR WIREWAY PLAN	X
A3.4	VENDOR PAD DETAILS	X
ADP	ARCHITECTURAL DETAILS	X
	FIXTURE PLANS	
F1.0	FIXTURE PLAN	X
F1.1	FIXTURE LEGEND	X
F2.0	FIXTURE SIGN PLAN	X
F4.0	FIXTURE EXTENSION PLAN	X
F5.0	FIXTURE EXTENSION DETAILS	X
	ELECTRICAL	
E1.0	ELECTRICAL POWER PLAN	X
E1.1	VENDOR PAD POWER PLAN	X
E1.2	VENDOR PAD POWER PLAN	X
E3.0	PANELBOARD SCHEDULES & RISER	X
E4.0	ELECTRICAL DETAILS	X
E5.0	ELECTRICAL SPECIFICATIONS	X

NATIONAL ACCOUNT VENDORS

REQUIRED NATIONAL ACCOUNT VENDORS

ELECTRICAL WIREMOLD & CONNECTRAC

GRAYBAR
CONTACT: TE KEKPOH
P. (612) 728-2554
C. (952) 999-1349
E. *TE.KEKPOH@GRAYBAR.COM*
E. *BESTBUYCONST@GRAYBAR.COM*

LEGRAND
CONTACT: DAN MOEN
P. (612) 244-5321
E. *DANIEL.MOEN@LEGRAND.US*

FIXTURE CONTRACTOR

CENTRAL CONSTRUCTION, INC.
CONTACT: GORDON PACIOREK
P. (909) 263-9811
E. *GORDON@CENTCONCO.COM*

DISPLAY MAX
CONTACT: CHUCK KARR
P. (517) 304-3936
E. *CKARR@DISPLAYMAXINC.COM*

FINAL PHASE CONSTRUCTION
CONTACT: ROBERT RIVAS
P. (909) 230-8965
E. *RRIVAS@FINALPHASE.NET*

MERCHCO
CONTACT: SCOTT BOWENS
P. (954) 558-1876
E. *SBOUWENS@MERCHCOSERVICES.COM*

QUEST SERVICES GROUP
CONTACT: GREGG GERSTMAN
P. (917) 684-9996
E. *GGERSTMAN@QUESTSERVICEGROUP.COM*

RAPID FIX
CONTACT: REBECCA CARROLL
P. (760) 436-3622
E. *REBECCAC@RAPIDFIXINC.COM*

TAYLOR BROTHERS
CONTACT: JOSHUA IMLAY
P. (612) 603-9052
E. *JOSHUA.IMLAY@TBCCI.COM*

WOLF RENOVATION
CONTACT: ANDY LEIVISKA
P. (651) 283-2886
E. *ANDY.LEIVISKA@WOLFRENOVATION.COM*

MNI
CONTACT: MARY RIESGRAF HOLT
P. (323) 496-6818
E. *MARY.R@MNIINC.COM*

FLOORING: (AS INDICATED ON DRAWINGS)

AHF PRODUCTS (ARMSTRONG FLOORING)
CONTACT: LIEN CHU
P. (202) 253-2088
E. *LIEN.CHU@AHFPRODUCTS.COM*

MATWORKS
CONTACT: DAVID WATTERSON JR
P. (706) 756-5067
C. (765) 480-4651
WWW.THEMATWORKS.COM

MILLIKEN & COMPANY
MAIN CONTACT: CARI KAPSNER
P. (612) 750-8585
E. *CARI.KAPSNER@MILLIKEN.COM*
SUPPORTING CONTACT: HOLLY THOMPSON
P. (612) 749-5483
E. *HOLLY.THOMPSON@MILLIKEN.COM*

MANNINGTON
CONTACT: LISA FAHEY
P. (612) 759-5472
E. *LISA.FAHEY@MANNINGTON.COM*

SELECTECH ESD FLOORING (RT-1)
CONTACT: CHRIS HUGHES
P. (508) 583-3200
E. *CHUGHES@SELECTECH.COM*

DAL-TILE
CONTACT: TAMARA GRANDUSKY
P. (415) 290-8302
E. *TAMARA.GRANDUSKY@DALTILE.COM*
INVENTORY RELATED QUESTIONS:
E. *NATIONAL.ACCOUNTS@DALTILE.COM*

TARKETT
CONTACT: ANDY SCHAEFFEL
RESILIENT BUSINESS MANAGER
P. (440) 903-4634
C: (612) 202-5640
E. *ANDY.SCHAEFFEL@TARKETT.COM*

TRAXXSHEILD
(MOISTURE MITIGATION UNDER LAYMENT)
CONTACT: JUSTIN CONVEY
P. (847) 602-8671
E. *JCONVEY@TRAXXCORP.COM*

PHILADELPHIA COMMERCIAL/SHAW INDUSTRIES
CONTACT: ZACH HEDRINGTON
P. (651) 440-3143
E. *ZACH.HEDRINGTON@SHAWINC.COM*

CONTACT: DAVE HARPSTER
P. (612) 209-1665
E. *DAVE.HARPSTER@SHAWINC.COM*

PAINT (INTERIOR & EXTERIOR)

SHERWIN WILLIAMS
CONTACT: NICK DEL VECCHIO
SALES MANAGER - COMMERCIAL REAL ESTATE
P. (914) 704-0750
E. *NICHOLAS.DELVECCHIO@SHERWIN.COM*

SHERWIN WILLIAMS
CONTACT: JAMES BERGEVIN
P. (612) 720-9934
E. *JAMES.R.BERGEVIN@SHERWIN.COM*


RESPONBIBILTY SCHEDULES

RESPONSIBILITY SCHEDULE			
	ITEM / DESCRIPTION	RESPONSIBILITY	
		FURNISH	INSTALL
SITE SPECIFIC SCOPE OF WORK			
FRONT OF HOUSE - SUPPORT			
STORE FIXTURES - SELECT FROM LIST	REFER TO REQUIRED FIXTURE INSTALLER LIST (THIS SHEET)	BB	GC/VEN
INTERIOR SIGNAGE			
WAYFINDING		BB	GC
WALL MOUNTED		BB	GC
SUSPENDED		BB	GC
KEY			
BB = BEST BUY			
GC = GENERAL CONTRACTOR			
VEN = VENDOR			

THE "RESPONSIBILITY SCHEDULE" ENDEAVORS TO IDENTIFY WORK ITEMS THAT MAY REQUIRE EXTRA COORDINATION. GENERAL CONTRACTOR SHALL IDENTIFY THESE ITEMS IN THE DRAWINGS AND SPECIFICATIONS, AND TAKE STEPS TO ENSURE THAT THEY ARE FURNISHED AND INSTALLED AT THE LOCATIONS INDICATED ON THE DRAWINGS AT THE APPROPRIATE TIME IN THE CONSTRUCTION SCHEDULE. THIS LIST IS BY NO MEANS EXHAUSTIVE. GENERAL CONTRACTOR SHALL UTILIZE STANDARD OF CARE ON ITEMS IN THE DRAWINGS AND SPECIFICATIONS NOT SPECIFICALLY CALLED OUT IN THIS SCHEDULE.

RESPONSIBILITY SCHEDULE FOR VENDOR PAD FLOORING			
VENDOR	ITEM / DESCRIPTION	RESPONSIBILITY	
		FURNISH	INSTALL
APPLE SHOP			
FLOORING / FLOORING TRANSITION AS REQUIRED	VENDOR PROVIDES, VENDOR INSTALLS	VENDOR	VENDOR
FLOOR ELECTRICAL DISTRIBUTION	STEELCASE THREAD TO PAD	GC	GC
	ELECTRICAL DISTRIBUTION WITHIN PAD	VENDOR	GC
MICROSOFT VENDOR PAD			
FLOORING / FLOORING TRANSITION AS REQUIRED	PER PLANS	VENDOR	GC
FLOOR ELECTRICAL DISTRIBUTION	PER PLANS	GC	GC
SAMSUNG MOBILITY (PINBALL)			
FLOORING / FLOORING TRANSITION AS REQUIRED	PER PLANS	VENDOR	GC
FLOOR ELECTRICAL DISTRIBUTION	PER PLANS	VENDOR	GC

SYMBOLS

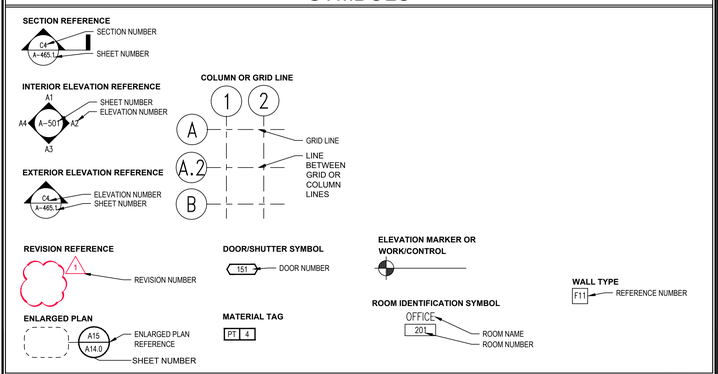

PROJECT TEAM

ARCHITECT
MJM ARCHITECTS
2948 SIDCO DRIVE
NASHVILLE, TN 37204
(615) 244-8170

CONTACT:
DOUG CANTRELL
D.CANTRELL@MJMARCH.COM
AMANDA CLARK
A.CLARK@MJMARCH.COM

MEP ENGINEER
DUNHAM MECHANICAL + ELECTRICAL CONSULTING ENGINEERINGS
50 SOUTH SIXTH STREET, SUITE 1100
MINNEAPOLIS, MINNESOTA 55402
(612) 465-7634

CONTACT:
SAM WELLENS
SAM.WELLENS@DUNHAMENG.COM

BEST BUY
BEST BUY STORES LP
7601 PENN AVE S.
RICHFIELD, MN 55423

CONTACT:
TONY WATHEN (ADM)
TONY.WATHEN@BESTBUY.COM

OWNER / LANDLORD
WESTROP, LLC
4631 SUNRISE LANE
MIDLOTHIAN, TX 76065
(562) 544-1845

CONTACT:
DAVID S. GONSALVES
DGONSALVES@YAHOO.COM

PERMITTING
GWINNETT COUNTY DEPARTMENT OF PLANNING AND DEVELOPMENT
75 LANGLEY DRIVE
LAWRENCEVILLE, GA 30046
(700) 518-6000

CONTACT:
KAYLA TUWANO
(700) 518-6000

GENERAL CONTRACTOR
TBD

MJM ARCHITECTS
2948 SIDCO DR, NASHVILLE, TN 37204
615.244.8170
www.mjmarch.com

MJM #26363
ARCHITECT

SEAL

CONSULTANT

BEST BUY #0504
GWINNETT
1875 PLEASANT HILL RD
DULUTH, GA 30096

BEST BUY
FY28 REFLOW

SQUARE FOOTAGE CALCULATIONS

RETAIL:	46,497 SF
ISC BAY:	1,031 SF
SUPPORT ROOMS:	- SF
STORAGE/REMAINING:	2,956 SF
TOTAL:	50,484 SF

BID/PERMIT SET

Issue Date: 10/12/2026

REVISION INFORMATION


PROTOTYPE

CONCEPT: 45K C2.1 / FORMAT: L

Drawing

COVER SHEET

CS1.0

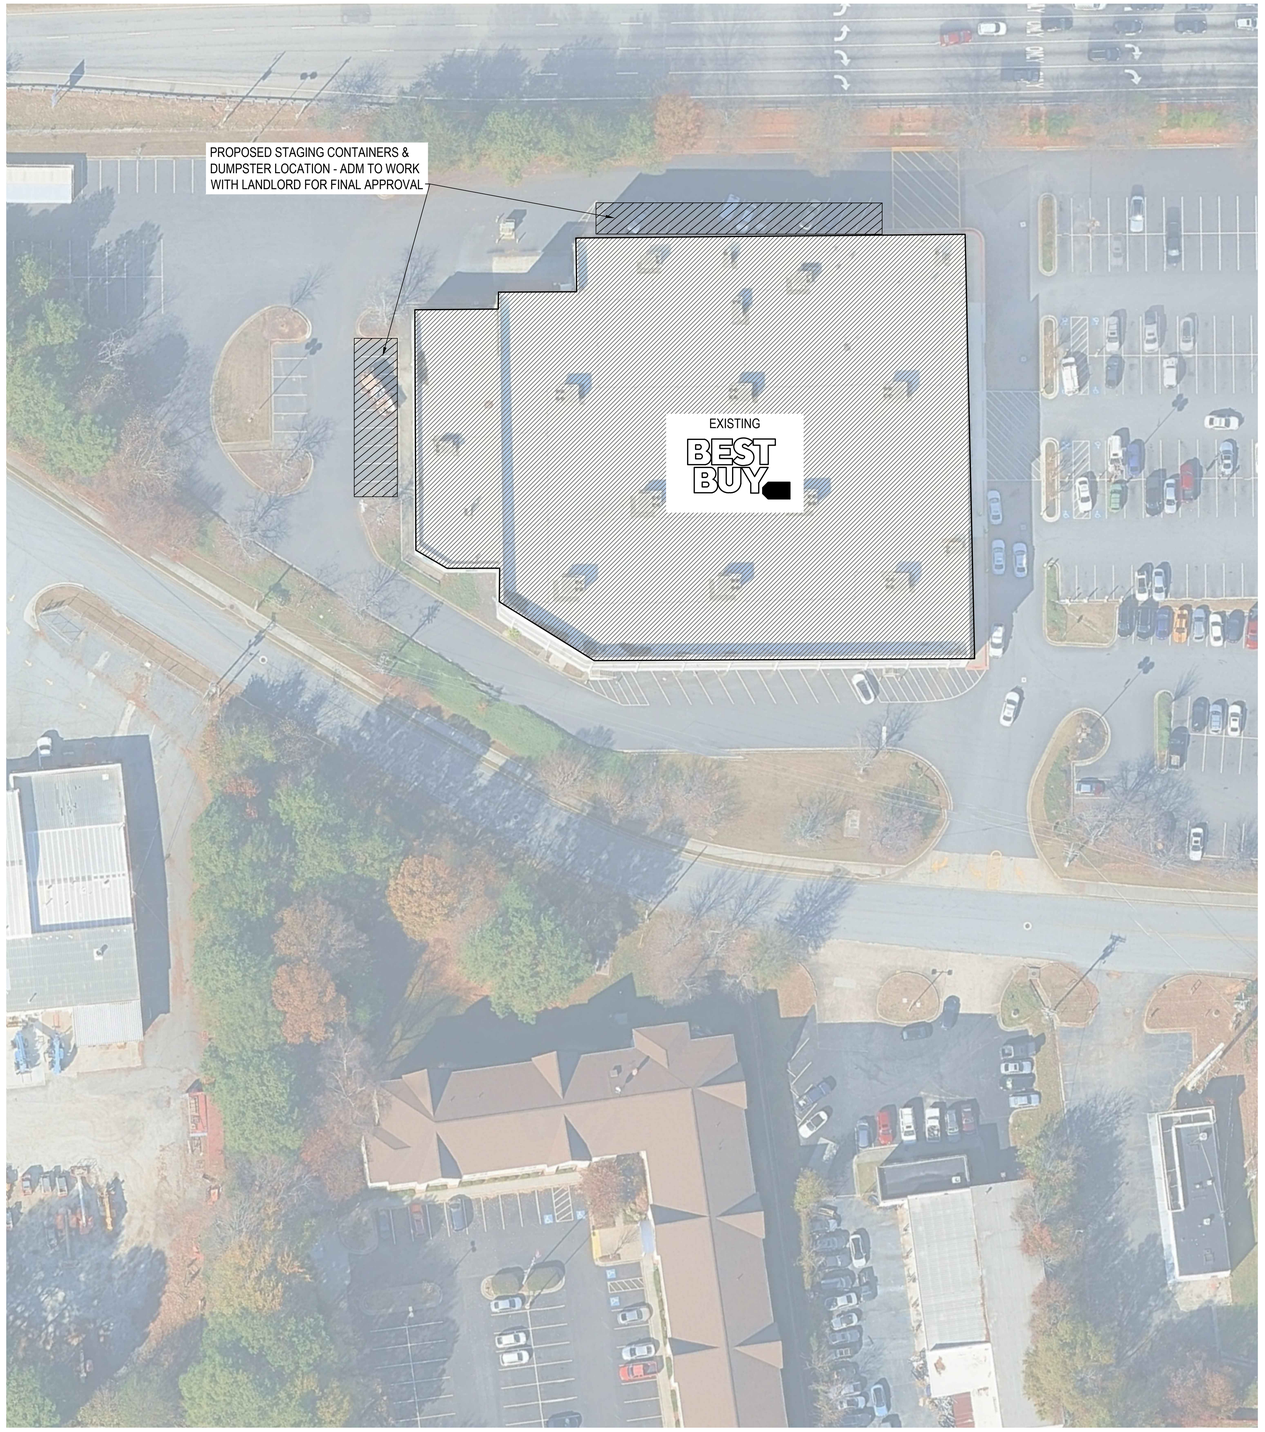

1 ARCHITECTURAL SITE PLAN
1" = 30'-0"

GENERAL NOTES

1. A STAGING AREA WILL BE DESIGNATED IN A BEST BUY / LANDLORD AGREED-UPON LOCATION, AND SHALL INCLUDE SPACE FOR STORAGE CONTAINERS, DUMPSTERS, TEMPORARY TRAILER, LIFTS, MATERIALS, ETC. STAGING AREA IS ANTICIPATED AS SHOWN AND SHALL BE FENCED AND SECURED BY GC.

NOTE:
SITE PLAN FOR REFERENCE ONLY.

MJM ARCHITECTS
2948 SIDCO DR, NASHVILLE, TN 37204
615.244.8170 www.mjmarch.com
MJM #26363
ARCHITECT

SEAL

CONSULTANT

BEST BUY
#0504
GWINNETT
1875 PLEASANT HILL RD
DULUTH, GA 30096

BEST BUY
FY28 REFLOW

SQUARE FOOTAGE CALCULATIONS

RETAIL:	46,497 SF
ISC BAY:	1,031 SF
SUPPORT ROOMS:	- SF
STORAGE/REMAINING:	2,956 SF
TOTAL:	50,484 SF

BID/PERMIT SET


Issue Date: 10/12/2026

REVISION INFORMATION

PROTOTYPE
CONCEPT: 45K CZ.1 / FORMAT: L

Drawing
ARCHITECTURAL SITE PLAN

AS1.0

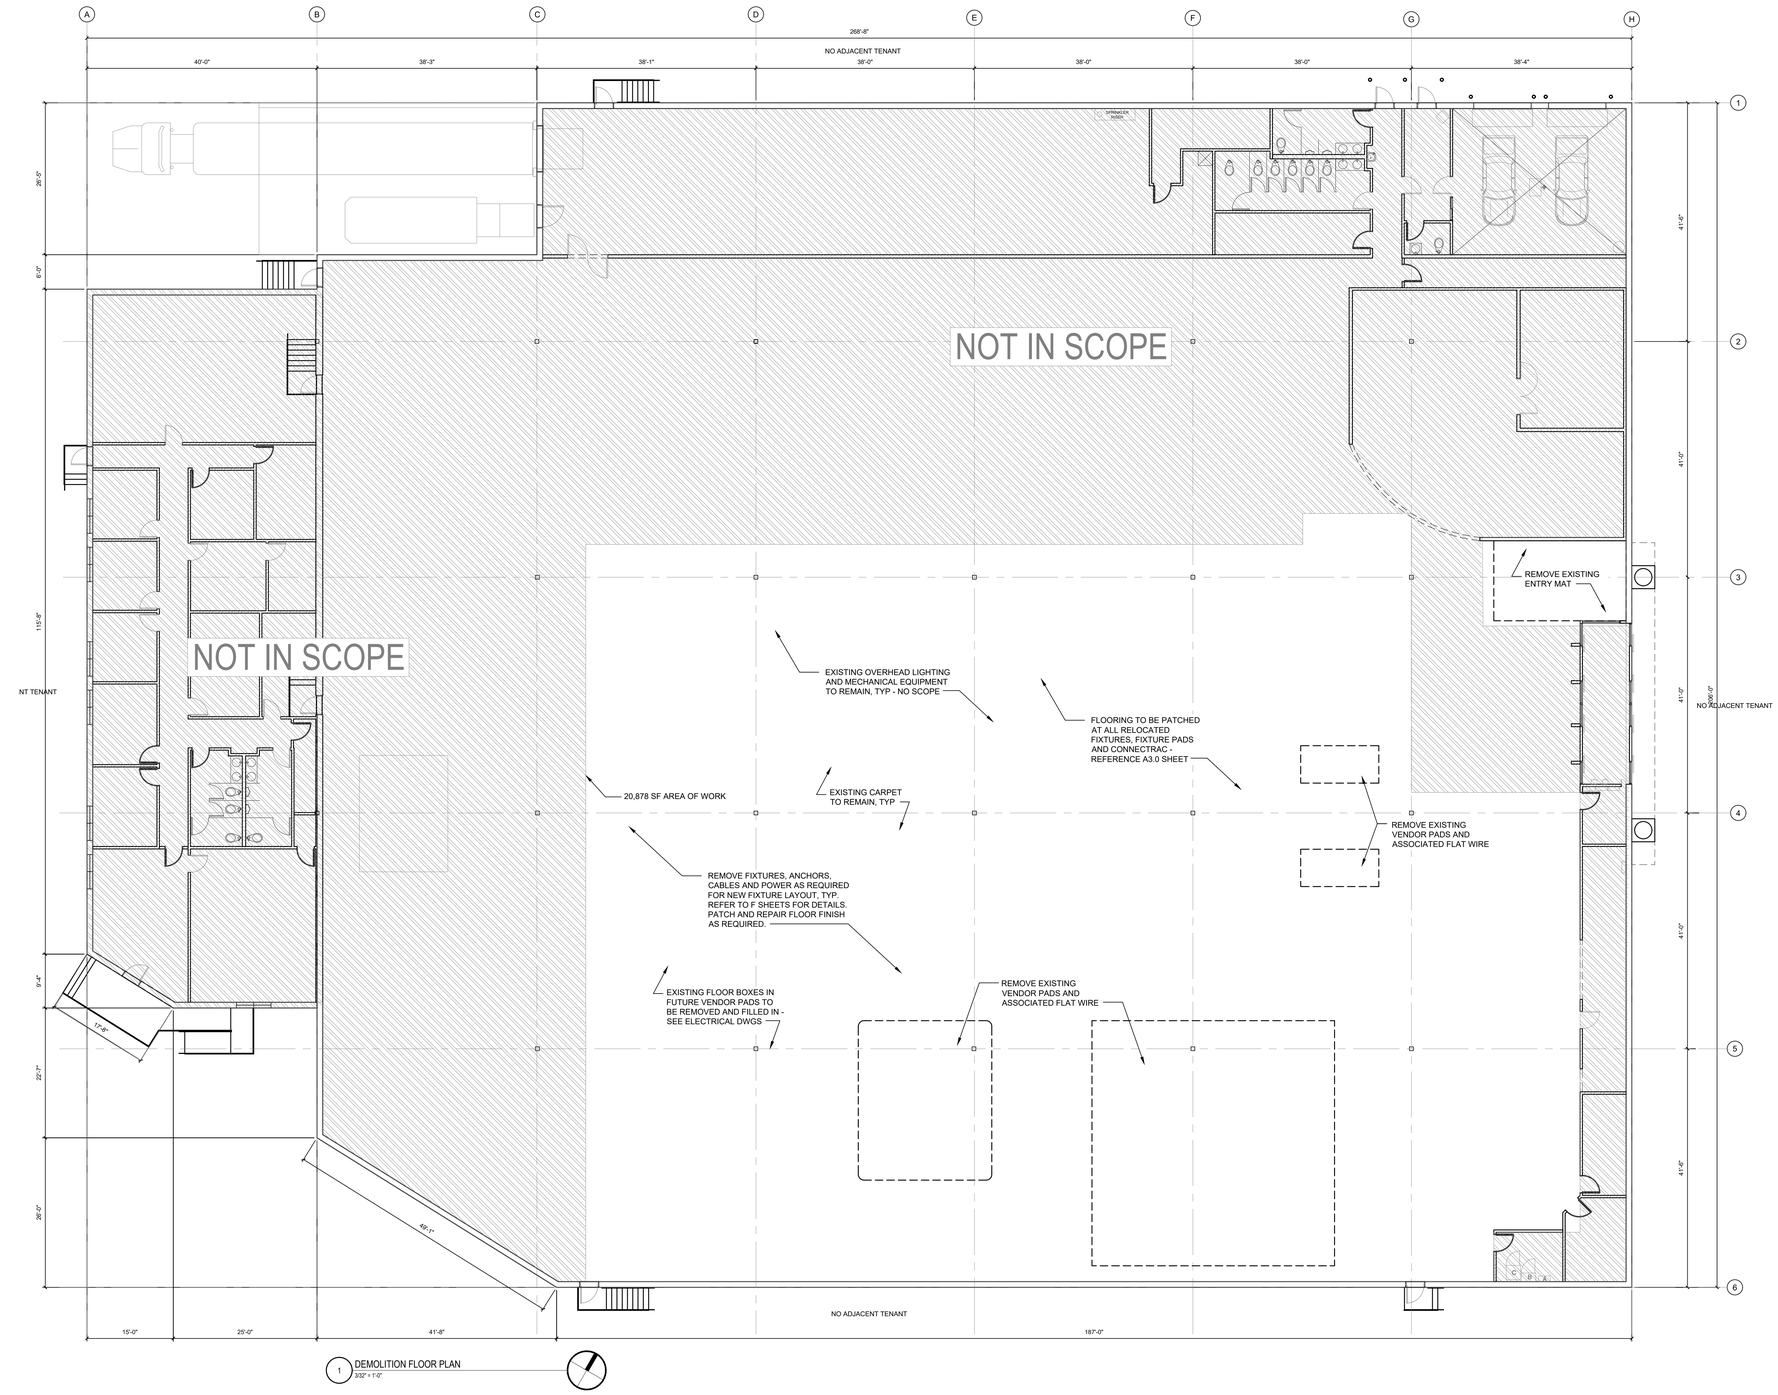

1 DEMOLITION FLOOR PLAN
3/32" = 1'-0"

GENERAL NOTES

1. NO DEMOLITION MATERIALS SHALL BE DISPOSED OF ON-SITE. ALL DEBRIS SHALL BE HAULED OFF-SITE TO A RECYCLING AREA APPROVED BY THE LOCAL JURISDICTION FOR THE HANDLING OF DEMOLITION DEBRIS. CONDUCT DEMOLITION OPERATIONS AND REMOVE DEBRIS TO ENSURE MINIMAL INTERFERENCE WITH ROADS, STREETS, WALKS AND OTHER ADJACENT OCCUPIED AND USED FACILITIES. DEBRIS SHALL BE REMOVED FROM THE SITE DAILY.
2. ALL EXISTING CONSTRUCTION NOT IDENTIFIED FOR DEMOLITION SHALL BE PROTECTED FROM DAMAGE DURING ALL PHASES OF CONSTRUCTION. ANY EXISTING STRUCTURES DAMAGED DURING DEMOLITION THAT ARE TO REMAIN SHALL BE REPAIRED BY THE CONTRACTOR TO A CONDITION EQUAL TO OR BETTER THAN THE EXISTING CONDITION AT NO ADDITIONAL COST.
3. ON COMPLETION OF THE PROJECT, CONTRACTOR SHALL CLEAN ALL SURFACES AND LEAVE THE WORK IN A CLEAN CONDITION.
4. MATERIALS SHOWN TO BE REMOVED AND NOT REINSTALLED OR SALVAGED SHALL BE REMOVED FROM THE SITE UNLESS NOTED OTHERWISE.
5. ALONG THE EXTERIOR OF THE BUILDING THE CONTRACTOR SHALL PROVIDE BARRIER PROTECTION FOR THE SAFETY OF THE PUBLIC CONFORMING WITH LOCAL ORDINANCES.
6. DEMOLITION PROCESS INVOLVING EXCESSIVE NOISE SHALL BE COORDINATED WITH LANDLORD AND DEVELOPMENT MANAGER SO AS NOT TO INTERFERE WITH EXISTING TENANTS SCHEDULES.
7. REFER TO ROOF PLAN FOR ROOF SPECIFIC ITEMS.
8. SHOULD ANY UNUSUAL OR UNEXPECTED CONDITIONS BE ENCOUNTERED DURING THE COURSE OF DEMOLITION, CONTRACTOR SHALL CEASE WORK AND NOTIFY ARCHITECT, CPM AND APM BY PHONE IMMEDIATELY.
9. ALL SERVICE AND UTILITIES TO REMAIN MUST BE MAINTAINED WITHOUT INTERRUPTION DURING DEMOLITION. IF SERVICE NEEDS TO BE INTERRUPTED, SCHEDULE OF WORK MUST BE REVIEWED AND APPROVED BY LANDLORD AND OWNER.
10. MAINTAIN ALL EXISTING FIRE AND LIFE SAFETY SYSTEMS DURING DEMOLITION, FIRE PROOF ALL AFFECTED AREAS OF DEMOLITION WHERE EXISTING FIRE PROOFING HAS BEEN REMOVED WITH NEW TO MATCH EXISTING.
11. ALL CONTROLS, SIGNALS AND OTHER ITEMS WHICH ARE NOT TO BE DEMOLISHED AND ARE LOCATED ON SURFACES WHICH ARE TO RECEIVE A NEW FINISH MATERIAL SHALL BE REMOVED AND REINSTALLED TO BE IN PLANE WITH THE NEW WALL SURFACE.
12. REFER TO MEP DRAWINGS FOR ALL MEP BEING REMOVED, RELOCATED OR ABANDONED. CUT AND PATCH ASSEMBLY AS REQUIRED FOR ALL NEW MEP. CAP ABANDONED MEP AT NEAREST POINT.
13. SUBMIT WRITTEN REQUEST IN ADVANCE OF CUTTING OR ALTERING ELEMENTS WHICH AFFECT:
    13.1. STRUCTURAL INTEGRITY OF ELEMENT
    13.2. INTEGRITY OF WEATHER EXPOSED OR MOISTURE RESISTANT ELEMENTS
14. ALL EXISTING ATTIC STOCK OF FLOORING MATERIALS TO BE DISPOSED OF DURING DEMOLITION. DONATE OR RECYCLE MATERIALS AS POSSIBLE.
15. ALL EXISTING VCT GLUE TO BE REMOVED TO CONCRETE.
16. THESE DRAWINGS DO NOT CONTAIN ANY INFORMATION REGARDING CONSTRUCTION SAFETY OR BRACING AND SHORING DURING DEMOLITION AND CONSTRUCTION. GC SHALL DESIGN, ENGINEER, AND PROVIDE TEMPORARY SHORING AND BRACING AS REQUIRED DURING DEMOLITION AND CONSTRUCTION TO SUPPORT EXISTING BUILDING, STRUCTURE, AND ELEMENTS SHOWN TO REMAIN. GC SHALL PROVIDED SIGNED AND SEALED SHORING DRAWINGS TO AUTHORITY HAVING JURISDICTION, AS REQUIRED.
17. DUST PARTITION CONTINUOUS FROM FLOOR TO DECK, CONSISTING OF FIRE RETARDANT SHEETING ATTACHED TO THE ROOF STRUCTURE OR CEILING WITH A 2x RUNNER. PARTITION TO BE TIGHT TO DECK (WORK AROUND STRUCTURE AS REQUIRED) & TO EXTEND TO THE FLOOR, ANCHORED W/ A DOUBLE 2X. DO NOT ATTACH PARTITION TO FLOOR. INSTALL PARTITIONS SO THAT THEY CAN BE ALTERNATELY RAISED & LOWERED AS REQUIRED, TO ALLOW BOTH ACCESS THROUGH CONSTRUCTION ZONE DURING BUSINESS, AND TO PREVENT DUST MIGRATION INTO SALES FLOOR WHILE CONSTRUCTION IS UNDERWAY. PATCH & REPAIR CEILINGS AS REQUIRED ONCE PARTITIONS ARE REMOVED. REFER TO DETAIL 02-001/ADP. INSTALL DUST PARTITIONS IN A MANNER THAT MAINTAINS ACCESS TO PATHS OF EGRESS.
18. GC TO PHASE DEMOLITION IN ORDER TO PROVIDE PHYSICAL, SECURE BARRIER AT ALL TIMES WHEN ENVELOPE OF BUILDING IS COMPROMISED. BARRIER TO BE WEATHER TIGHT TO MINIMIZE HVAC COOLING LOSSES AND SECURE FOR LOSS PREVENTION.

DEMOLITION LEGEND

- DEMOLITION OF PORTION OF EXTERIOR WALL
- DEMOLITION CONCRETE SLAB / SIDEWALK
- EXISTING CONSTRUCTION AND STRUCTURAL ELEMENTS TO REMAIN.
- EXISTING DOOR TO REMAIN.
- DEMOLITION LINE OF WALLS, DOORS & FLOORING

MJM ARCHITECTS
2948 SIDCO DR, NASHVILLE, TN 37204
615.244.8170
www.mjmarch.com
MJM #26363
ARCHITECT

SEAL

CONSULTANT

BEST BUY

#0504

GWINNETT
1875 PLEASANT HILL RD
DULUTH, GA 30096

BEST BUY
FY28 REFLOW

SQUARE FOOTAGE CALCULATIONS

RETAIL:	46,497 SF
ISC BAY:	1,031 SF
SUPPORT ROOMS:	- SF
STORAGE/REMAINING:	2,956 SF
TOTAL:	50,484 SF

BID/PERMIT SET

Issue Date: 10/12/2026

REVISION INFORMATION


PROTOTYPE

CONCEPT: 45K C2.1 / FORMAT: L

Drawing


DEMOLITION FLOOR PLAN

D1.0

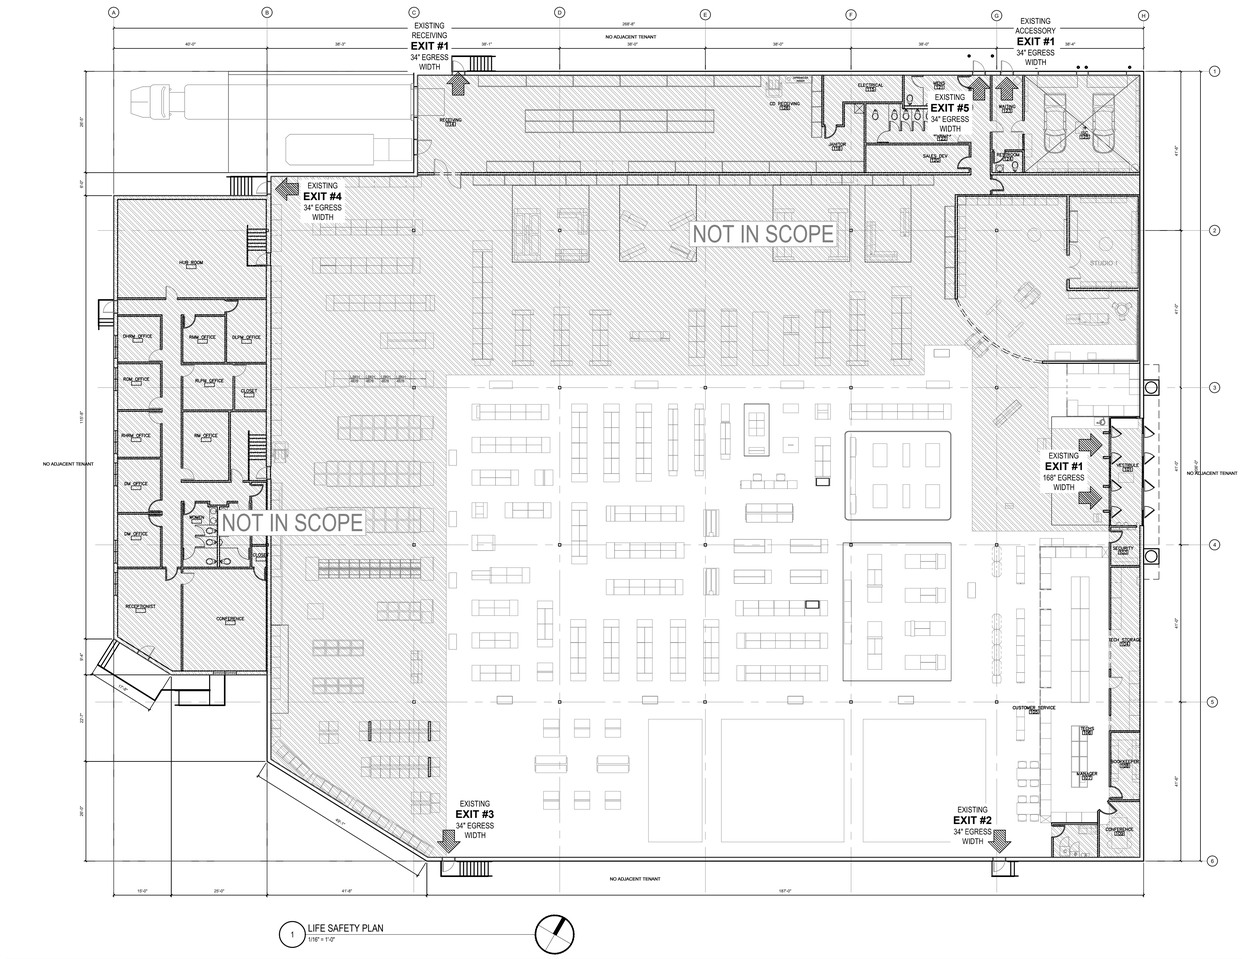


1 LIFE SAFETY PLAN
1/16" = 1'-0"

NOTES:
1. X SHALL BE < 25", Z SHALL BE > X.
2. WHEN X < 20", THEN Y SHALL BE 48" MAXIMUM.
3. WHEN X IS 20" TO 25", THEN Y SHALL BE 44" MAXIMUM.

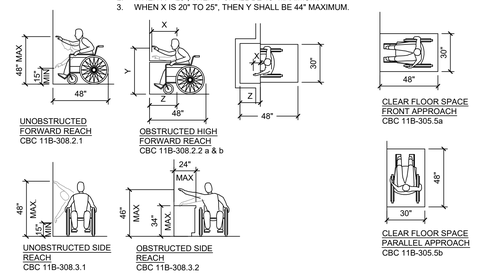

2 ACCESSIBILITY DETAILS (REACH AND CLEARANCE)
1/4" = 1'-0"

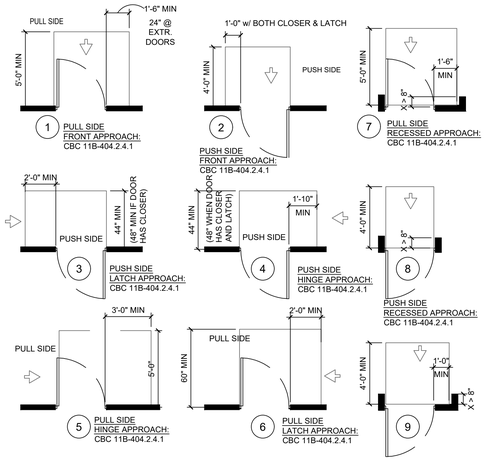

3 ACCESSIBILITY DETAILS (DOORS)
1/4" = 1'-0"

ACCESSIBLE REACH & CLEARANCE NOTES

1. ACCESSIBLE COUNTERS, SHELVING, ETC SHALL BE PROVIDED IN EMPLOYEE COMMON AREAS. COUNTERS SHALL BE INSTALLED 34" AFF AND SHALL INCLUDE KNEE SPACES AND ALSO COMPLY WITH REACH RANGE REQUIREMENTS AS INDICATED.

2. THE QUANTITY OF ACCESSIBLE CHECK STANDS AND SERVICE COUNTERS SHALL BE PROVIDED AS REQUIRED BY CODE. THEY SHALL BE ACCESSIBLE ON CUSTOMER SIDE AND SHALL INCLUDE THE FOLLOWING:

   2.1. MINIMUM 36" WIDE AISLE ON CUSTOMER SIDE (2025 CBC 11B-904.3)
   2.2. MAXIMUM CHECK-OUT AISLE COUNTER HEIGHT 38" AFF, MAXIMUM CHECK-OUT AISLE COUNTER LIP 2" ABOVE COUNTER HEIGHT MAX. (2025 CBC 11B-904.3.2)
   2.3. MAXIMUM SALES & SERVICE COUNTER HEIGHT/ MAXIMUM WORK SURFACE HEIGHT 34" AFF CUSTOMER SIDE PARALLEL APPROACH (2025 CBC 11B-904.4.1) : A PORTION OF THE COUNTER OF THE SAME DEPTH & 36" LONG & OF THE SAME DEPTH AS THE REST OF THE COUNTER, MUST BE PROVIDED AT 34" AFF W/ APPROPRIATE CLEAR FLOOR SPACE FOR PARALLEL APPROACH TO 36" SEGMENT OF COUNTER (IF THE ENTIRE COUNTER IS LESS THAN 36" LONG, THE ENTIRE COUNTER MUST BE NO MORE THAN 34" AFF.)
   2.4. WHEN NOT ALL CHECK-OUT AISLES ARE ACCESSIBLE, ACCESSIBLE CHECK-OUT AISLES MUST BE CLEARLY IDENTIFIED BY A SIGN CLEARLY VISIBLE TO A PERSON USING A MOBILITY DEVICE DISPLAYING THE INTERNATIONAL SYMBOL OF ACCESSIBILITY. REFER TO 5/LS1.0 FOR DETAILS. (2025 CBC 1B-904.3.4)
   2.5. WHERE PROVIDED, AT LEAST ONE OF EACH TYPE OF SALES COUNTER AND SERVICE COUNTER SHALL COMPLY WITH SECTION 11B-904.4. WHERE COUNTERS ARE DISPERSED THROUGHOUT THE BUILDING OR FACILITY, COUNTERS COMPLYING WITH SECTION11B-904.4 ALSO SHALL BE DISPERSED. (2025 CBC 11B-227.3)

DOOR ACCESSIBILITY NOTES

1. DOOR OPENINGS SHALL PROVIDE A CLEAR WIDTH OF 32 INCHES MINIMUM. CLEAR OPENINGS OF DOORWAYS WITH SWINGING DOORS SHALL BE MEASURED BETWEEN THE FACE OF THE DOOR AND THE STOP, WITH THE DOOR OPEN 90 DEGREES. OPENINGS MORE THAN 24 INCHES DEEP SHALL PROVIDE A CLEAR OPENING OF 36 INCHES MINIMUM. THERE SHALL BE NO PROJECTIONS INTO THE REQUIRED CLEAR OPENING WIDTH LOWER THAN 34 INCHES ABOVE THE FINISH FLOOR OR GROUND. PROJECTIONS INTO THE CLEAR OPENING WIDTH BETWEEN 34 INCHES AND 80 INCHES ABOVE THE FINISH FLOOR OR GROUND SHALL NOT EXCEED 4 INCHES. (2025 CBC 11B-404.2.3)

   1.1. EXCEPTIONS: IN ALTERATIONS, A PROJECTION OF 5/8 INCH (16 MM) MAXIMUM INTO THE REQUIRED CLEAR WIDTH SHALL BE PERMITTED FOR THE LATCH SIDE STOP.
   1.2. DOOR CLOSERS AND DOOR STOPS TO BE 78 INCHES (1980 MM) MINIMUM ABOVE THE FINISH FLOOR OR GROUND.

2. MINIMUM MANEUVERING CLEARANCES AT DOORS AND GATES SHALL COMPLY WITH TABLE IIB- 404.2.4.1. MANEUVERING CLEARANCES SHALL EXTEND THE FULL WIDTH OF THE DOORWAY AND THE REQUIRED LATCH SIDE OR HINGE SIDE CLEARANCE. (2025 CBC 11B-404.2.4)

3. THRESHOLDS, IF PROVIDED AT DOORWAYS, SHALL BE 1/2 INCH HIGH MAXIMUM. RAISED THRESHOLDS AND CHANGES IN LEVEL AT DOORWAYS SHALL COMPLY WITH 2025 CBC SECTIONS 11B-302 & 303.

4. DOOR CLOSERS AND GATE CLOSERS SHALL BE ADJUSTED SO THAT FROM AN OPEN POSITION OF 90 DEGREES, THE TIME REQUIRED TO MOVE THE DOOR TO A POSITION OF 12 DEGREES FROM THE LATCH IS 5 SECONDS MINIMUM. (2025 CBC 11B-404.2.8.1)

5. FIRE DOORS SHALL HAVE A MINIMUM OPENING FORCE ALLOWABLE BY THE APPROPRIATE ADMINISTRATIVE AUTHORITY. THE FORCE FOR PUSHING OR PULLING OPEN A DOOR OR GATE OTHER THAN FIRE DOORS SHALL BE AS FOLLOWS: INTERIOR HINGED DOORS AND GATES: 5 POUNDS MAXIMUM.

   5.1. SLIDING OR FOLDING DOORS: 5 POUNDS MAXIMUM.

THESE FORCES DO NOT APPLY TO THE FORCE REQUIRED TO RETRACT LATCH BOLTS OR DISENGAGE OTHER DEVICES THAT HOLD THE DOOR OR GATE IN A CLOSED POSITION. (2025 CBC 11B-404.2.9)

CONTROL & DEVICE ACCESSIBILITY:

1. A CLEAR FLOOR OR GROUND SPACE COMPLYING WITH 2025 CBC SECTION 11B-305 SHALL BE PROVIDED. (2025 CBC 11B-309.2)

2. OPERABLE PARTS SHALL BE PLACED 34" MIN / 44" MAX SPECIFIED IN 2025 CBC 11B-308. (2025 CBC 11B-309.3) REFER TO LS1.0.

3. OPERABLE PARTS SHALL BE OPERABLE WITH ONE HAND AND SHALL NOT REQUIRE TIGHT GRASPING, PINCHING, OR TWISTING OF THE WRIST. THE FORCE REQUIRED TO ACTIVATE OPERABLE PARTS SHALL BE 5 POUNDS MAXIMUM. (2025 CBC 11B-309.4)

MJM ARCHITECTS
2948 SIDCO DR, NASHVILLE, TN 37204
615.244.8170
www.mjmarch.com
MJM #26363
ARCHITECT

SEAL

CONSULTANT

BEST BUY
#0504
GWINNETT
1875 PLEASANT HILL RD
DULUTH, GA 30096

BEST BUY
FY28 REFLOW

SQUARE FOOTAGE CALCULATIONS

RETAIL:	46,497 SF
ISC BAY:	1,031 SF
SUPPORT ROOMS:	- SF
STORAGE/REMAINING:	2,956 SF
TOTAL:	50,484 SF

BID/PERMIT SET

Issue Date: 10/12/2026

REVISION INFORMATION

PROTOTYPE
CONCEPT: 45K C2.1 / FORMAT: L

Drawing
LIFE SAFETY PLAN & ACCESSIBILITY DETAILS

LS1.0

FLOOR LEVELNESS ASSESSMENT REQUIREMENT

1. GENERAL CONTRACTOR SHALL ASSESS FLOOR LEVELNESS WITHIN ALL DESIGNATED VENDOR PAD AND INSTALLATION AREAS IN ACCORDANCE WITH THE BEST BUY FLOOR LEVELNESS SOP. WHERE EXISTING FLOOR CONDITIONS DO NOT MEET THE SPECIFIED FLOOR LEVELNESS REQUIREMENTS, THE GENERAL CONTRACTOR SHALL NOTIFY BEST BUY AND SUBMIT A CHANGE ORDER PROPOSAL FOR ANY REQUIRED REMEDIATION. MEANS, METHODS, SEQUENCING, REMEDIATION APPROACH, AND ASSOCIATED COSTS SHALL BE DETERMINED BY THE GENERAL CONTRACTOR AND COORDINATED WITH BEST BUY FOR APPROVAL.

FLATWIRE NOTES (WHEN APPLICABLE)

1. ALL APPLE PADS (MOBILE AND COMPUTING) WILL REQUIRE HAND CUTTING TO UNCOVER FLATWIRE RUN FROM THE PAD TO THE SOURCE (COLUMN OR WALL). NO MECHANICAL DEMO IS TO BE USED UNTIL ALL FLATWIRE IS EXPOSED AND PROTECTED. THERE IS NO REPLACEMENT FOR FLATWIRE AVAILABLE. DAMAGE TO EXISTING FLATWIRE WILL REQUIRE SLAB CUTTING, CONDUITE/WIRE RUNS AND SLAB PATCHING AT GC EXPENCE

FLATWIRE NOTES FOR NON APPLE PADS (WHEN APPLICABLE)

1. THIS LOCATION WILL REQUIRE HAND CUTTING TO UNCOVER FLATWIRE RUN FROM THE PAD TO THE SOURCE (COLUMN OR WALL.) NO MECHANICAL DEMO IS TO BE USED UNTIL ALL FLATWIRE IS EXPOSED AND PROTECTED. THERE IS NO REPLACEMENT FOR FLATWIRE AVAILABLE. DAMAGE TO EXISTING FLATWIRE WILL REQUIRE SLAB CUTTING. CONDUITE/WIRE RUNS AND SLAB PATCHING AT GC EXPENSE.


FLOOR FINISH GENERAL NOTES (WHEN APPLICABLE)

1. ALL FLOORING TO RUN FROM FRONT TO BACK OF STORE, (PERPENDICULAR TO STOREFRONT) & PARALLEL TO GRID LINES, UNLESS OTHERWISE NOTED ON PLAN.
2. 4" RUBBER BASE (RB-1) SUPPLIED & INSTALLED BY GENERAL CONTRACTOR. RB-1 TO BE INSTALLED ON ALL WALLS WHERE NO FIXTURES ARE LOCATED, TYP., U.N.O. G.C. TO COORDINATE WITH CONSTRUCTION MANAGER TO ALSO PROVIDE RB-1 ON CASEWORK BASES, WHERE APPLICABLE.
3. CARPET TO EXTEND UNDER ALL CASEWORK UNLESS EXCEPTION APPROVED BY BBY CONSTRUCTION MANAGER. CARPET UP TO LEADING EDGE OF HALF RACK (IF EXISTING) TO REMAINALL EXPOSED GAPS IN LVT REQUIRE A STRAIGHT EDGE. FILL WITH RECOMMENDED FLEXIBLE COLOR COORDINATED CAULK. USE DAP ALL-PURPOSE 100% SILICONE RUBBER SEALANT, COORD. W/ BBY CPM FOR CAULK COLOR.
4. ARDEX SLAB AT THRESHOLD TO RESTROOMS (2% MAX. SLOPE) AS REQ'D. TO MEET ADA 1/2" MAX. CHANGE IN ELEVATION AT THRESHOLD WITH RENO-U TRANSITION.
5. GC TO COORDINATE CARPET INSTALL W/ FIXTURE PLAN AND CONNECTRAC INSTALLATION. SEE SHEET A3.2 AND ELECTRICAL DRAWINGS.
6. SEE SPECS FOR BOND TEST PROCEDURE AT AREAS OF CARPET.
7. SEE SPECS FOR POLISHED CONCRETE SCOPE (WHEN APPLICABLE).
8. REFER TO SHEET CS1.0 FOR FLOORING RESPONSIBILITIES.

BOND TEST PROCEDURE (PHOTO REQ'D) (WHEN APPLICABLE)

(GC TO PROVIDE TO BBY & DM PRIOR TO INSTALLATION)

1. SELECT AN APPROXIMATELY 7-FOOT SQUARE AREA (4 SQUARE METERS) IN A TYPICAL LOCATION ON THE SUBSTRATE OR SLAB. PREPARE FOR CONSISTENTCY WITH THE INSTALLATION PLAN PER MILLIKEN MODULAR CARPET INSTALLATION INSTRUCTIONS.
2. APPLY MILLIKEN MODULAR CARPET ADHESIVES TO THE SUBSTRATE FOR A RELEASABLE INSTALLATION IN THE RECOMMENDED MANNER (TROWEL, ROLLER, OR AEROSOL SPRAY) AND APPLICATION RATE. ALLOW ADHESIVE TO DRY COMPLETELY PRIOR TO INSTALLATION OF MODULAR CARPET.
3. OBSERVE THE ADHESIVE DRYING TIME, WHICH WILL VARY WITH THE FLOOR POROSITY AND AMBIENT CONDITIONS. PROPERLY DRIED ADHESIVE WILL NOT TRANSFER TO THE FINGER AND WILL HAVE A TACKY FEEL.
4. APPLY DOWNWARD PRESSURE TO ASSURE CONTACT WITH THE SUBSTRATE AFTER PLACING THE CARPET TILE ON THE DRIED ADHESIVE . TILES SHOULD IMMEDIATELY LOCK IN PLACE INHIBITING LATERAL MOVEMENT.
5. AFTER 24 HOURS, OBSERVE THE MOCK-UP INSTALLATION TO REFER TO IF ANY OBVIOUS PROBLEMS MAY EXIST. THE MODULAR CARPET SHOULD BE ADEQUATELY BONDED TO THE SUBSTRATE, AND INHIBIT LATERAL MOVEMENT WITH ADHESIVE REMAINING FIRMLY BONDED TO THE SUBSTRATE. TO TEST THIS ATTEMPT TO SLIDE EACH TILE. NOW LIFT EACH CARPET TILE AND CHECK BACKING FOR ADHESIVE TRANSFER. ALL ADHESIVE SHOULD REMAIN ON THE FLOOR. THERE SHOULD BE NO ADHESIVE TRANSFER TO THE BACK OF THE TILE.
   - DOCUMENT WITH PHOTOS THAT SHOW FLOOR PREP, FLOOR WITH ADHESIVE, AND BACK OF TILE UPON TILE REMOVAL AFTER 24HR PERIOD.
   - TESTING SHOULD BE CONDUCTED APPROXIMATELY 24 HRS PRIOR TO INSTALLATION.
   - IF INSTALLATION COVERS MULTIPLE FLOORS A BOND TEST SHOULD BE CONDUCTED ON GRADE.

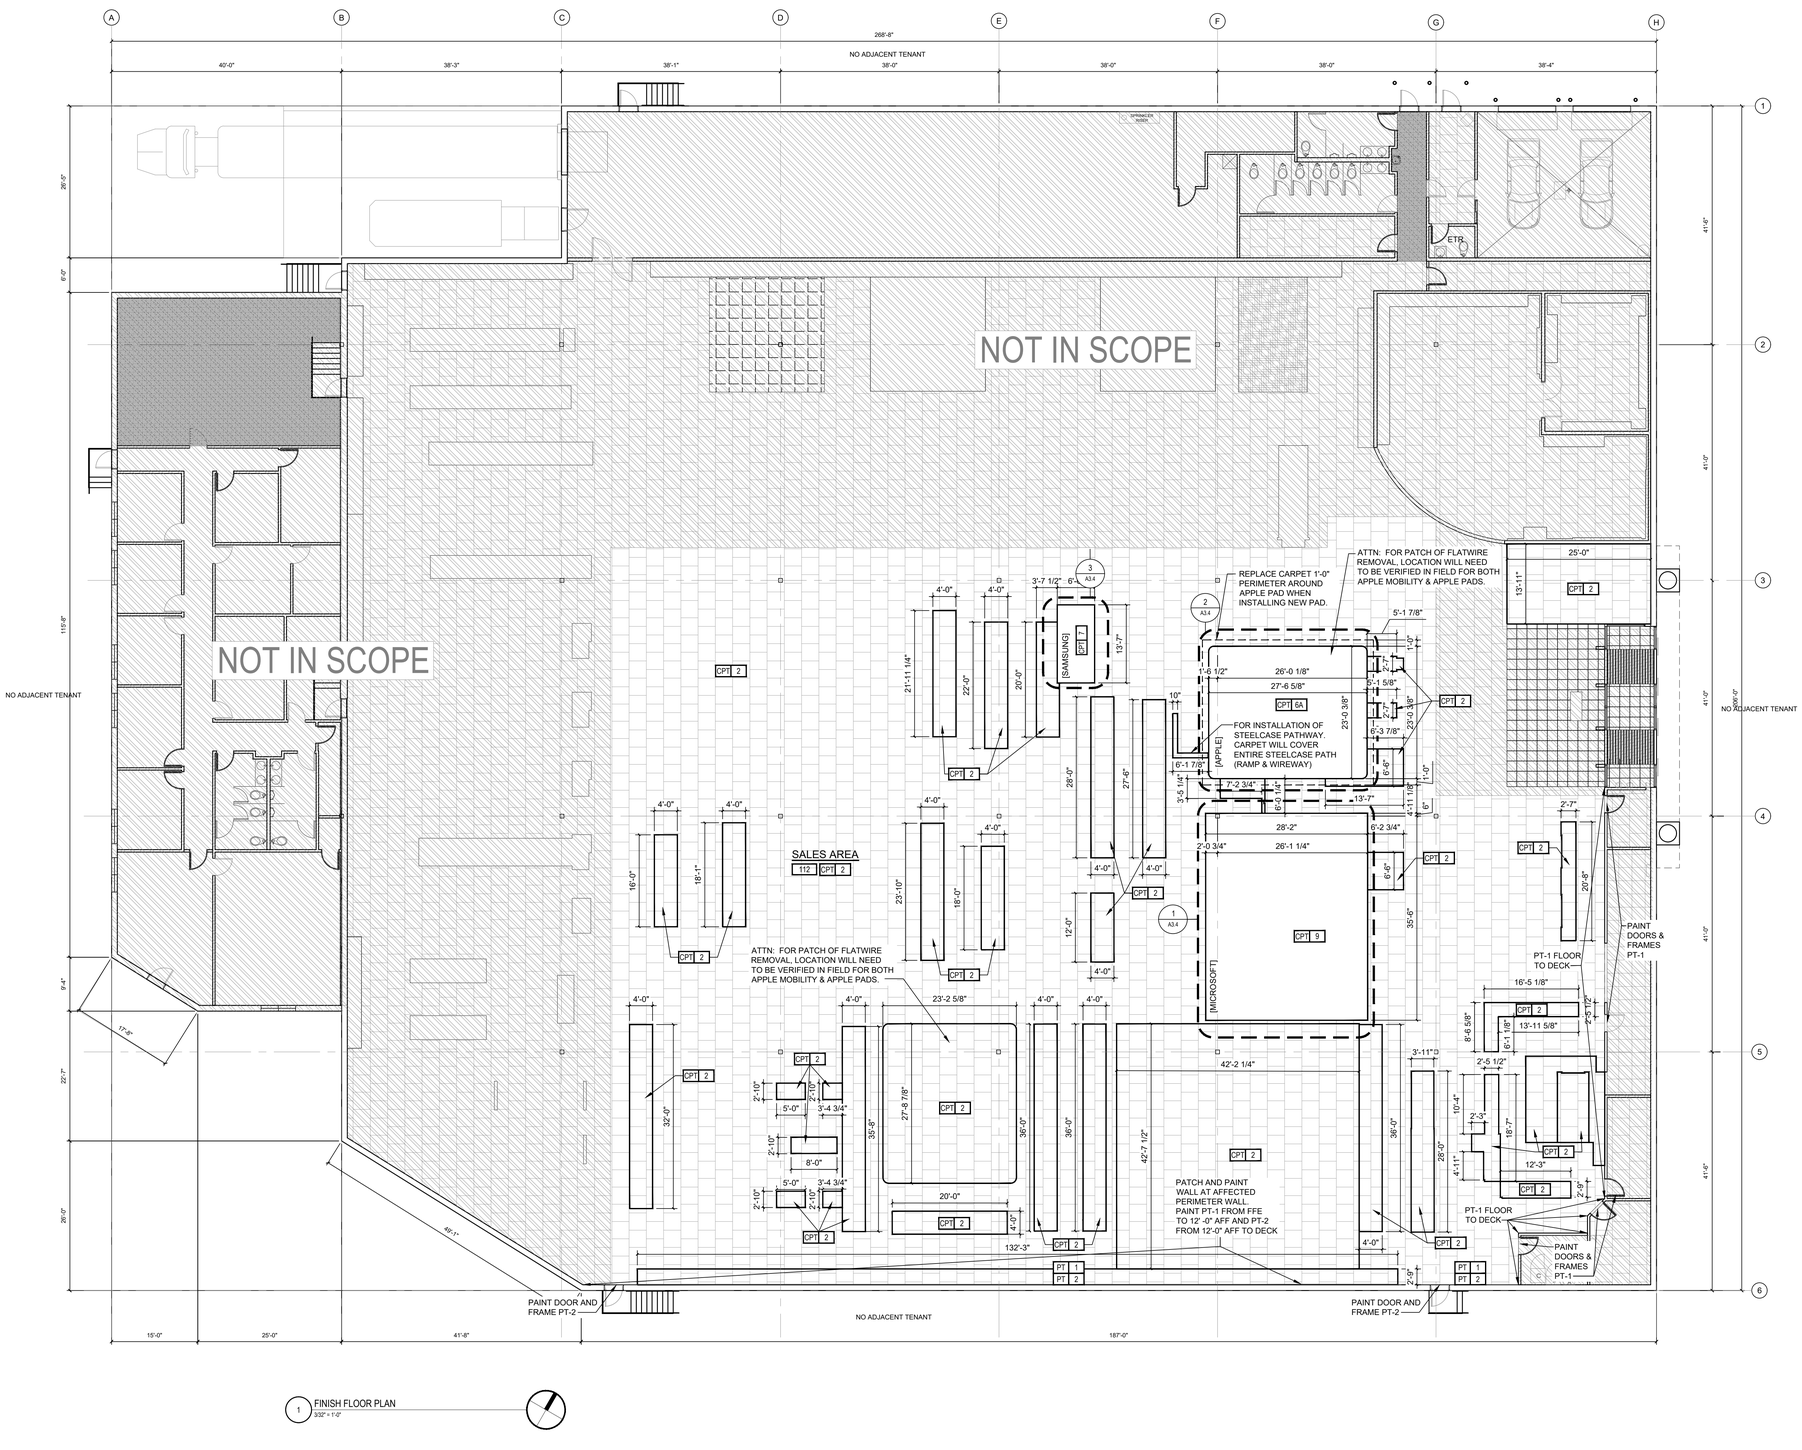

1 FINISH FLOOR PLAN
3/32" = 1'-0"

FINISH KEY

(HATCH PROVIDED TO DIFFERENTIATE MATERIALS ONLY- NOT INDICATIVE OF PATTERN OR ORIENTATION)

- CPT 2 — VERTICAL ASHLAR
- CPT 6 — APPLE VENDOR CARPET
- CPT 6A — APPLE VENDOR CARPET WITH RAISED FLOORING
- CPT 7 — SAMSUNG VENDOR CARPET
- CPT 9 — MICROSOFT VENDOR CARPET
- CPT 10 — SAMSUNG HT VENDOR CARPET
- CPT 12 — SONY HT VENDOR CARPET
- CPT 20 — BRICK ASHLAR
- CPT 25 — TCL HT VENDOR CARPET
- CPT 26 — HISENSE HT VENDOR CARPET
- CPT 27 — LG HT VENDOR CARPET
- CT 4 — CERAMIC TILE
- MT 1 — ENTRY MAT
- MT 2 — ENTRY MAT
- PC 1 — POLISHED CONCRETE
- RT 1 — STATIC CONTROL FLOORING
- SC 1 — SEALED CONCRETE
- SC 2 — SEALED CONCRETE REQUIRED LEVEL FLOOR MIN. AS NOTED
- SC 3 — SEALED CONCRETE

MATERIAL SCHEDULE

INTERIOR MATERIALS

(SEE FINISH PLAN(S), ROOM FINISH SCHEDULE(S) AND INTERIOR ELEVATION(S) FOR FINISH LOCATIONS)

CPT 2	CARPET TILE: MILLIKEN - DR/MAT ID: 00879501MR, FUZZY WEAVE 2 - SIZE: 1M X 1M - USE MILLIKEN NON-REACTIVE STANDARD ADHESIVE. INSTALL PATTERN: BRICK ASHLAR. TRANSITON STRIP: JOHNSONITE CTA-40-H "BLACK"
CPT 6	CARPET TILE: MILLIKEN FORMWORK - AMERICAS, COLOR: FWK133 "VAULT" (MONOLITHIC INSTALL), USE MILLIKEN NON-REACTIVE STANDARD MODULAR TILE ADHESIVE, TRANSITON STRIP: JOHNSONITE CTA-40-H "BLACK". VENDOR PROVIDED, GC INSTALLED WITH VENDOR SUPERVISION
CPT 6A	SAME AS [CPT-6] WITH ADDITION OF RAISED FLOOR SYSTEM PROVIDED AND INSTALLED BY VENDOR
CPT 7	CARPET TILE: SHAW, PINBALL CARPET TILE GRAY SHAW, VENDOR PART NO: I0353, COLOR: GRAY, 24" X 24" - MONOLITHIC INSTALLATION
CPT 9	CARPET TILE: MILLIKEN - DESIGN: FORMWORK FWK79 MR, DESIGN NAME: SPAR - SIZE: 50 CM X 50 CM - USE MILLIKEN NON-REACTIVE STANDARD MODULAR TILE ADHESIVE. INSTALL PATTERN: MONOLITHIC INSTALL. TRANSITON STRIP: JOHNSONITE CTA-40-H "BLACK"
CPT 20	CARPET TILE: MILLIKEN - DR01427037, SOUND OF COLOR, THUNDER; "BEST BUY THUNDER" - SIZE: 1M X 1M - USE MILLIKEN NON-REACTIVE STANDARD ADHESIVE. INSTALL PATTERN: BRICK ASHLAR. TRANSITON STRIP: JOHNSONITE CTA-40-H "BLACK"
MT 1	ENTRY FLOORING CARPET: MILLIKEN, STYLE: OBEX TILE CUT THREAD, COLOR: TDC-118-119DARK GREY (50CM X 50CM). INSTALL MONOLITHIC, USE MILLIKEN NON-REACTIVE STANDARD MODULAR TILE ADHESIVE
MT 2	ENTRY FLOORING: MATWORKS, ESMS1001 "MATSHIELD PRO" INTERLOCKING ENTRY SYSTEM, PVC, BLACK - 18"X18" TILES. GC TO PROVIDE FLOOR CLIPS FOR INSTALLATION.
PC 1	EXPOSED SLAB FINISH: POLISHED CONCRETE, NATURAL POLISH FINISH. POLISH THE CONCRETE PER POLISH CONCRETE SCOPE NOTES ON SHEET A3.0
PT 1	INTERIOR WALL PAINT: SHERWIN WILLIAMS 7551 "GREEK VILLA", SCUFF TUFF EGGSHELL FINISH. FOR COLUMNS FLOOR TO DECK & CONDUITS - USE EGGSHELL FINISH. FOR DECK, GRILLES, ALL CEILING ELEMENTS, DUCTWORK, HVAC, BURGLAR BARS, ETC, UNO - USE DRYFALL FLAT FINISH. FOR INTERIOR DOOR & DOOR FRAME PAINT, SEMI-GLOSS FINISH. (SEE FINISH FLOOR PLAN(S), ROOM FINISH SCHEDULE AND INTERIOR ELEVATIONS FOR EXTENTS)
PT 2	INTERIOR WALL PAINT: SHERWIN WILLIAMS 7076 "CYBERSPACE" , SCUFF TUFF EGGSHELL FINISH. FOR COLUMNS FLOOR TO DECK & CONDUITS - USE EGGSHELL FINISH. FOR DECK, GRILLES, ALL CEILING ELEMENTS, DUCTWORK, HVAC, BURGLAR BARS, ETC, UNO - USE DRYFALL FLAT FINISH. FOR INTERIOR DOOR & DOOR FRAME PAINT (TYP - U.N.O.) SEMI-GLOSS FINISH. (SEE FINISH FLOOR PLAN(S), ROOM FINISH SCHEDULE AND INTERIOR ELEVATIONS FOR EXTENTS)
PT 58	INTERIOR WALL PAINT: SHERWIN WILLIAMS BEST BUY HUMAN BLUE, SCUFF TUFF EGGSHELL FINISH. FOR INTERIOR DOOR & DOOR FRAME PAINT, SEMI-GLOSS FINISH.
PT 62	INTERIOR WALL PAINT: SHERWIN WILLIAMS 7074 "SOFTWARE", SCUFF TUFF EGGSHELL FINISH. FOR INTERIOR DOOR & DOOR FRAME PAINT, SEMI-GLOSS FINISH.
RB 1	BASE FOR ALL AREAS EXCEPT RESTROOMS: 4" RUBBER BASE, JOHNSONITE #40 BLACK [IF EXISTING STORE HAS 6" WALL BASE, MATCH EXISTING STORE HEIGHT]
RT 1	FLOORING FOR GEEK SQUAD: INTERLOCKING STATIC CONTROL FLOOR TILE, SELECT TILE ESD, 24"x24", GROUND EVERY 1,000 SQ FT, FINISH "CORK" (FCIC)
SC 1	EXPOSED CONCRETE SLAB AT STOCKROOM, JANITOR AND COMM ROOM: SEALED CONCRETE. SEE SPEC SECTION 03 3000 (SECTION 2.07 CAST-IN-PLACE CONCRETE)
ETR *	EXISTING FLOORING FINISH TO REMAIN AS IS

MJM ARCHITECTS
2948 SIDCO DR, NASHVILLE, TN 37204
615.244.8170
www.mjmarch.com
MJM #26363
ARCHITECT

SEAL

CONSULTANT

BEST BUY

#0504

GWINNETT
1875 PLEASANT HILL RD
DULUTH, GA 30096

BEST BUY
FY28 REFLOW

SQUARE FOOTAGE CALCULATIONS	
RETAIL:	46,497 SF
ISC BAY:	1,031 SF
SUPPORT ROOMS:	- SF
STORAGE/REMAINING:	2,956 SF
TOTAL:	50,484 SF

BID/PERMIT SET

Issue Date: 10/12/2026

REVISION INFORMATION


PROTOTYPE

CONCEPT: 45K C2.1 / FORMAT: L


Drawing

FINISH FLOOR PLAN


A3.0

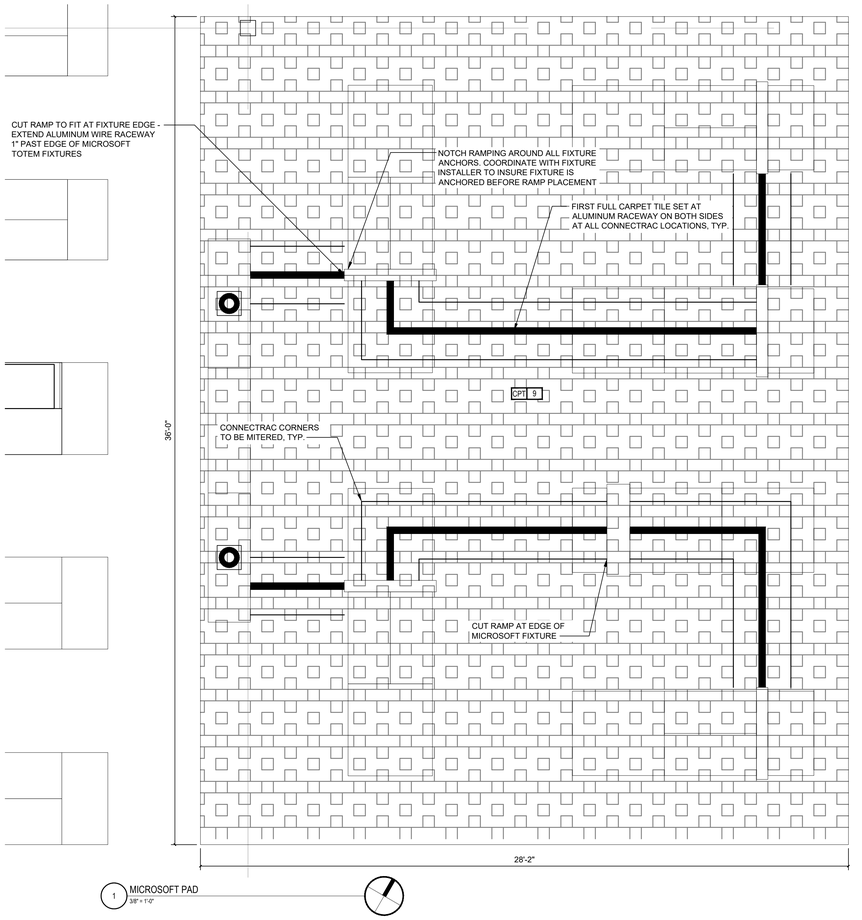

1 MICROSOFT PAD
3/8" = 1'-0"

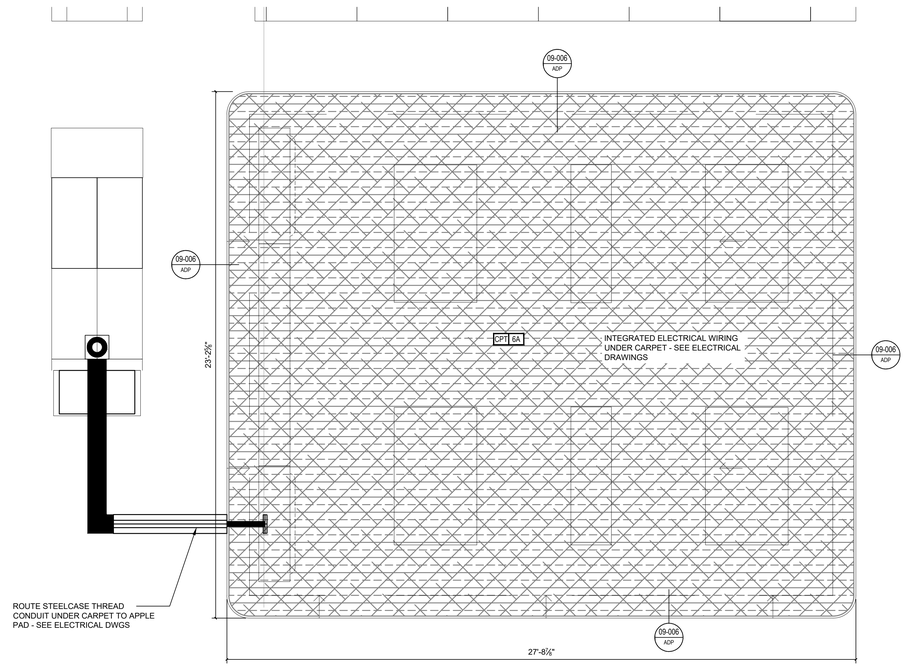

2 ENLARGED APPLE 3.0 VENDOR PAD
3/8" = 1'-0"

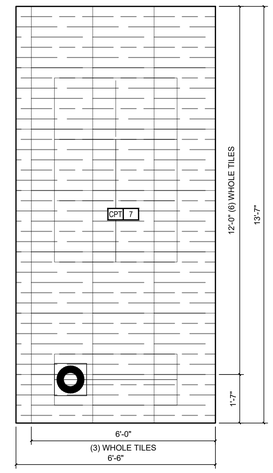

3 ENLARGED SAMSUNG VENDOR PAD (PINBALL)
1/2" = 1'-0"

FINISH GENERAL NOTES

1. ALL FLOORING TO RUN FROM FRONT TO BACK OF STORE, (PERPENDICULAR TO STOREFRONT) & PARALLEL TO GRID LINES. UNLESS OTHERWISE NOTED ON PLAN.
2. 4" RUBBER BASE (RB-1) SUPPLIED & INSTALLED BY GENERAL CONTRACTOR. RB-1 TO BE INSTALLED ON ALL WALLS WHERE NO FIXTURES ARE LOCATED, TYP, UNO. RB-1 TO BE INSTALLED IN GEEK SQUAD. GC TO COORDINATE WITH CONSTRUCTION MANAGER TO ALSO PROVIDE RB-1 ON CASEWORK BASES, WHERE APPLICABLE.
3. UNLESS SPECIFICALLY NOTED OTHERWISE, ALL INTERIOR DOORS & THE INTERIOR SIDE OF ALL EXTERIOR DOORS & FRAMES TO BE PAINTED, SEMI-GLOSS FINISH, TYP.
4. FOR DOORS & FRAMES NOTED TO BE PAINTED, PAINT SALES SIDE OF DOOR & FRAME ONLY AS SHOWN ON SHEET A3.0; PAINT INTERIOR SIDE OF DOOR AS PER ROOM SCHEDULE.
5. ALL WALL, COLUMN, AND CONDUIT PAINT TO BE EGGSHELL FINISH. ALL CEILING /DECK, HVAC, AND BURGLAR BAR PAINT TO BE FLAT FINISH. REFER TO PROJECT SPECIFICATIONS FOR ALL PAINT FINISHES BY APPLICATION.
6. CARPET TO EXTEND UNDER ALL CASEWORK UNLESS EXCEPTION APPROVED BY BBY CONSTRUCTION MANAGER. CARPET UP TO LEADING EDGE OF HALF RACK (IF EXISTING) TO REMAIN.
7. ALL CONDUIT TO BE PAINTED, TYP. PAINT CONDUIT DROPS TO MATCH ADJACENT WALL COLOR & PAINT CONDUIT AT DECK TO MATCH DECK.
8. ALL EXPOSED GAPS IN LVT REQUIRE A STRAIGHT EDGE. FILL WITH RECOMMENDED FLEXIBLE COLOR COORDINATED CAULK. USE DAP ALL-PURPOSE 100% SILICONE RUBBER SEALANT. COORD W/ BBY CPM FOR CAULK COLOR.
9. ADD SST KICK PLATE TO ALL DOORS AT SUPPORT ROOMS IF MISSING. REMOVE OR TAPE EXISTING SST KICK PLATES AT SUPPORT ROOM DOORS PRIOR TO PAINTING.
10. PAINT CEILING, DUCTS, VENTS IN SALES AREA AND IN STOCKROOM TO MATCH EXISTING, UNO. PAINT JOISTS, AND PAINT COLUMNS (FROM FLOOR TO DECK) WITH IN SALES AREA AND IN STOCKROOM TO MATCH EXISTING, UNO. CLEAN PRIOR TO PAINTING.
11. INSTALL IMPACT RESISTANT GYP BD AT AREAS VISIBLE TO SALES FLOOR AT ISPU AND CHECKOUT WALLS. SEE FLOOR PLAN FOR LOCATIONS.
12. PAINT ALL WALLS IN SALES AREAS PER SHEET A3.0

FINISH KEY

(HATCH PROVIDED TO DIFFERENTIATE MATERIALS ONLY;- NOT INDICATIVE OF PATTERN OR ORIENTATION)

- CPT 2 — VERTICAL ASHLAR
- CPT 6 — APPLE VENDOR CARPET
- CPT 6A — APPLE VENDOR CARPET WITH RAISED FLOORING
- CPT 7 — SAMSUNG VENDOR CARPET
- CPT 9 — MICROSOFT VENDOR CARPET
- CPT 10 — SAMSUNG HT VENDOR CARPET
- CPT 12 — SONY HT VENDOR CARPET
- CPT 20 — BRICK ASHLAR
- CPT 25 — TCL HT VENDOR CARPET
- CPT 26 — HISENSE HT VENDOR CARPET
- CPT 27 — LG HT VENDOR CARPET
- CT 4 — CERAMIC TILE
- MT 1 — ENTRY MAT
- MT 2 — ENTRY MAT
- PC 1 — POLISHED CONCRETE
- RT 1 — STATIC CONTROL FLOORING
- SC 1 — SEALED CONCRETE
- SC 2 — SEALED CONCRETE REQUIRED LEVEL FLOOR MIN. AS NOTED
- SC 3 — SEALED CONCRETE

MJM ARCHITECTS
2948 SIDCO DR, NASHVILLE, TN 37204
615.244.8170
www.mjmarch.com
MJM #26363
ARCHITECT

SEAL

CONSULTANT

BEST BUY

#0504

GWINNETT
1875 PLEASANT HILL RD
DULUTH, GA 30096

BEST BUY
FY28 REFLOW

SQUARE FOOTAGE CALCULATIONS

RETAIL:	46,497 SF
ISC BAY:	1,031 SF
SUPPORT ROOMS:	- SF
STORAGE/REMAINING:	2,956 SF
TOTAL:	50,484 SF

BID/PERMIT SET

Issue Date: 10/12/2026

REVISION INFORMATION


PROTOTYPE

CONCEPT: 45K C2.1 / FORMAT: L


Drawing

VENDOR PAD DETAILS

A3.4

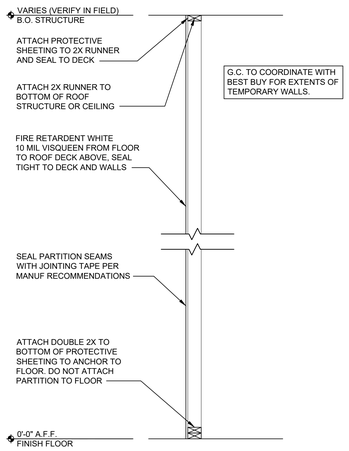

02-001 DUST PARTITION DETAIL
3/4" = 1'-0"

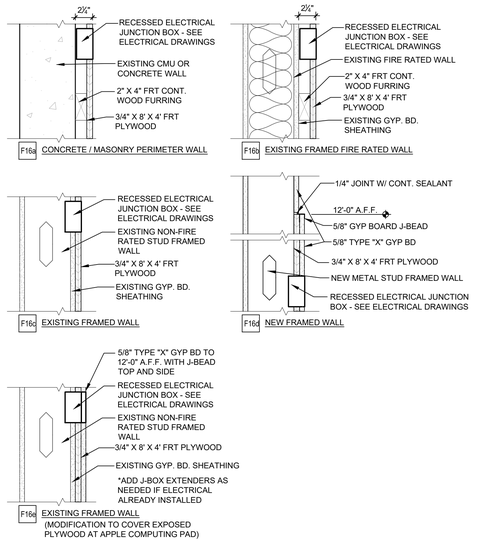

05-002 WALL STANDARD SECTION DETAILS
1-1/2" = 1'-0"

WALL STANDARDS FIXTURES BLOCKING SCHEDULE


F16a **OVER EXPOSED MASONRY / CONCRETE PANEL:**
- 2" X 4" FRT CONT WOOD FURRING SPACED HORIZONTALLY UP TO 12'-0" AT 16" OC. VERTICALLY FASTENED WITH (2) 2-1/2" LONG (SHANK LENGTH) HILTI X-U FASTENERS @ 16" OC MAX
- 3/4" X 4' X 8' FRT PLYWOOD INSTALLED VERTICALLY IN A STAGGERED STACK PATTERN UP TO 12'-0" FASTENED TO WOOD FURRING WITH #10 X 2" WOOD SCREWS AT 16" OC

F16b **OVER EXISTING GYP BD SHEATHING (ON FIRE RATED WALL):**
- 2" X 4" FRT CONT WOOD FURRING SPACED HORIZONTALLY UP TO 12'-0" AT 16" OC VERTICALLY FASTENED WITH (2) #10 3" SELF-DRILLING WOOD TO METAL SCREWS @ 16" OC MAX OVER EXISTING FIRE RATED WALL W/ GYP SHEATHING
- 3/4" X 4' X 8' FRT PLYWOOD INSTALLED VERTICALLY IN A STAGGERED STACK PATTERN UP TO 12'-0" FASTENED WITH #10 X 2" WOOD SCREWS AT 16" OC TO ALIGN W/ FURRING STRIPS


F16c **OVER EXISTING GYP BD SHEATHING (ON NON-FIRE RATED WALL):**
- NO FURRING STRIPS OVER EXISTING GYP SHEATHING
- 3/4" X 4' X 8' FRT PLYWOOD INSTALLED VERTICALLY IN A STAGGERED STACK PATTERN UP TO 12'-0" FASTENED WITH #10 X 1-5/8" SELF-DRILLING SCREWS AT 16" OC TO ALIGN W/ EXISTING METAL STUDS

F16d **IN NEW STUD WALL CONSTRUCTION:**
- NO FURRING STRIPS
- 3/4" X 4' X 8' FRT PLYWOOD INSTALLED VERTICALLY IN A STAGGERED STACK PATTERN TO 12'-0" AFF FASTENED WITH #10 X 1-5/8" SELF-DRILLING SCREWS AT 16" OC TO ALIGN W/ METAL STUDS
- 5/8" TYPE X GYP SHEATHING OVER PLYWOOD


NOTES:
1. REFERENCE STRUCTURAL DRAWINGS FOR FURRING AND FASTENER REQUIREMENTS IN SEISMIC LOCATIONS.
2. SEE SECTION DETAILS 05-002/ADP.

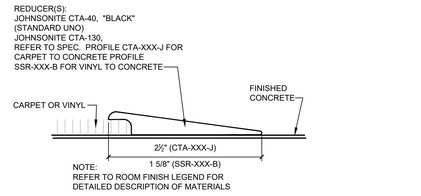


09-001 CARPET / LVT TO CONCRETE
1-1/2" = 1'-0"

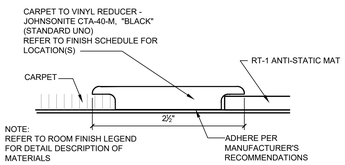


09-002 CARPET TO RT-1
1-1/2" = 1'-0"

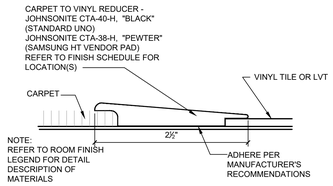


09-003 LVT TO VINYL / CONCRETE
1-1/2" = 1'-0"

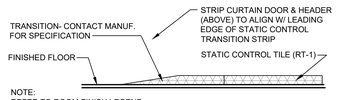


09-005 RT-1 TRANSITION
1-1/2" = 1'-0"

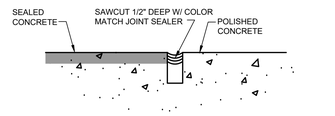


09-007 CONCRETE TRANSITION
1-1/2" = 1'-0"

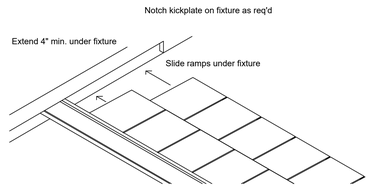


09-010 CONNECTRAC DETAIL
1-1/2" = 1'-0"

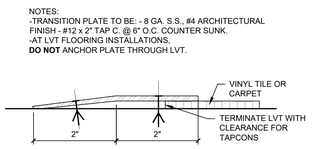


09-004 FLOORING TO CONCRETE @ IMPACT DOORS
1-1/2" = 1'-0"

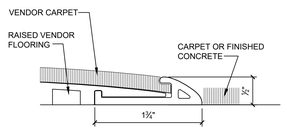


09-006 APPLE VENDOR PAD FLOORING
1-1/2" = 1'-0"

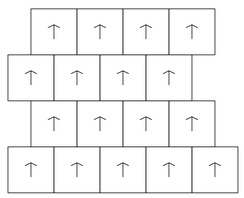


09-008 SALES FLOOR PATTERN DETAIL
1" = 1'-0"

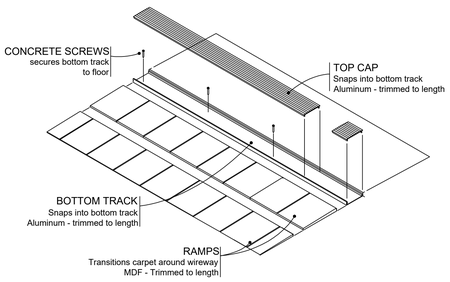


09-011 CONNECTRAC DETAIL
1" = 1'-0"

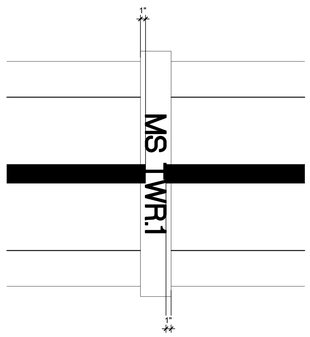


09-019 CONNECTRAC DETAIL
1" = 1'-0"

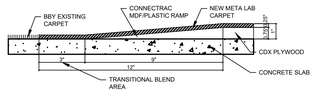

09-020 META RAISED FLOOR TRANSITION
3" = 1'-0"

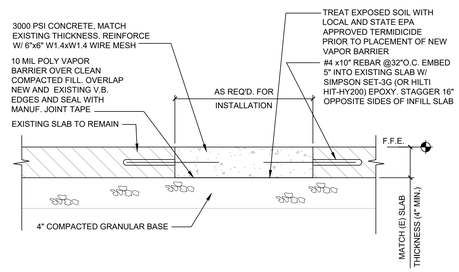

26-003 SECTION @ EXISTING SLAB W/ TRENCH REMOVED
1-1/2" = 1'-0"

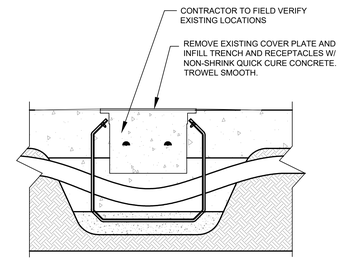

26-004 SECTION @ EXISTING IN-SLAB ELECTRICAL
1-1/2" = 1'-0"

MJM ARCHITECTS
2948 SIDCO DR. 615.244.8170
NASHVILLE, TN 37204 www.mjmarch.com
MJM #26363
ARCHITECT

SEAL

CONSULTANT

BEST BUY
#0504
GWINNETT
1875 PLEASANT HILL RD
DULUTH, GA 30096

BEST BUY
FY28 REFLOW

SQUARE FOOTAGE CALCULATIONS

RETAIL:	46,497 SF
ISC BAY:	1,031 SF
SUPPORT ROOMS:	- SF
STORAGE/REMAINING:	2,956 SF
TOTAL:	50,484 SF

BID/PERMIT SET


Issue Date: 10/12/2026

REVISION INFORMATION

PROTOTYPE
CONCEPT: 45K C2.1 / FORMAT: L

Drawing
ARCHITECTURAL DETAILS
(1 OF 1)

ADP

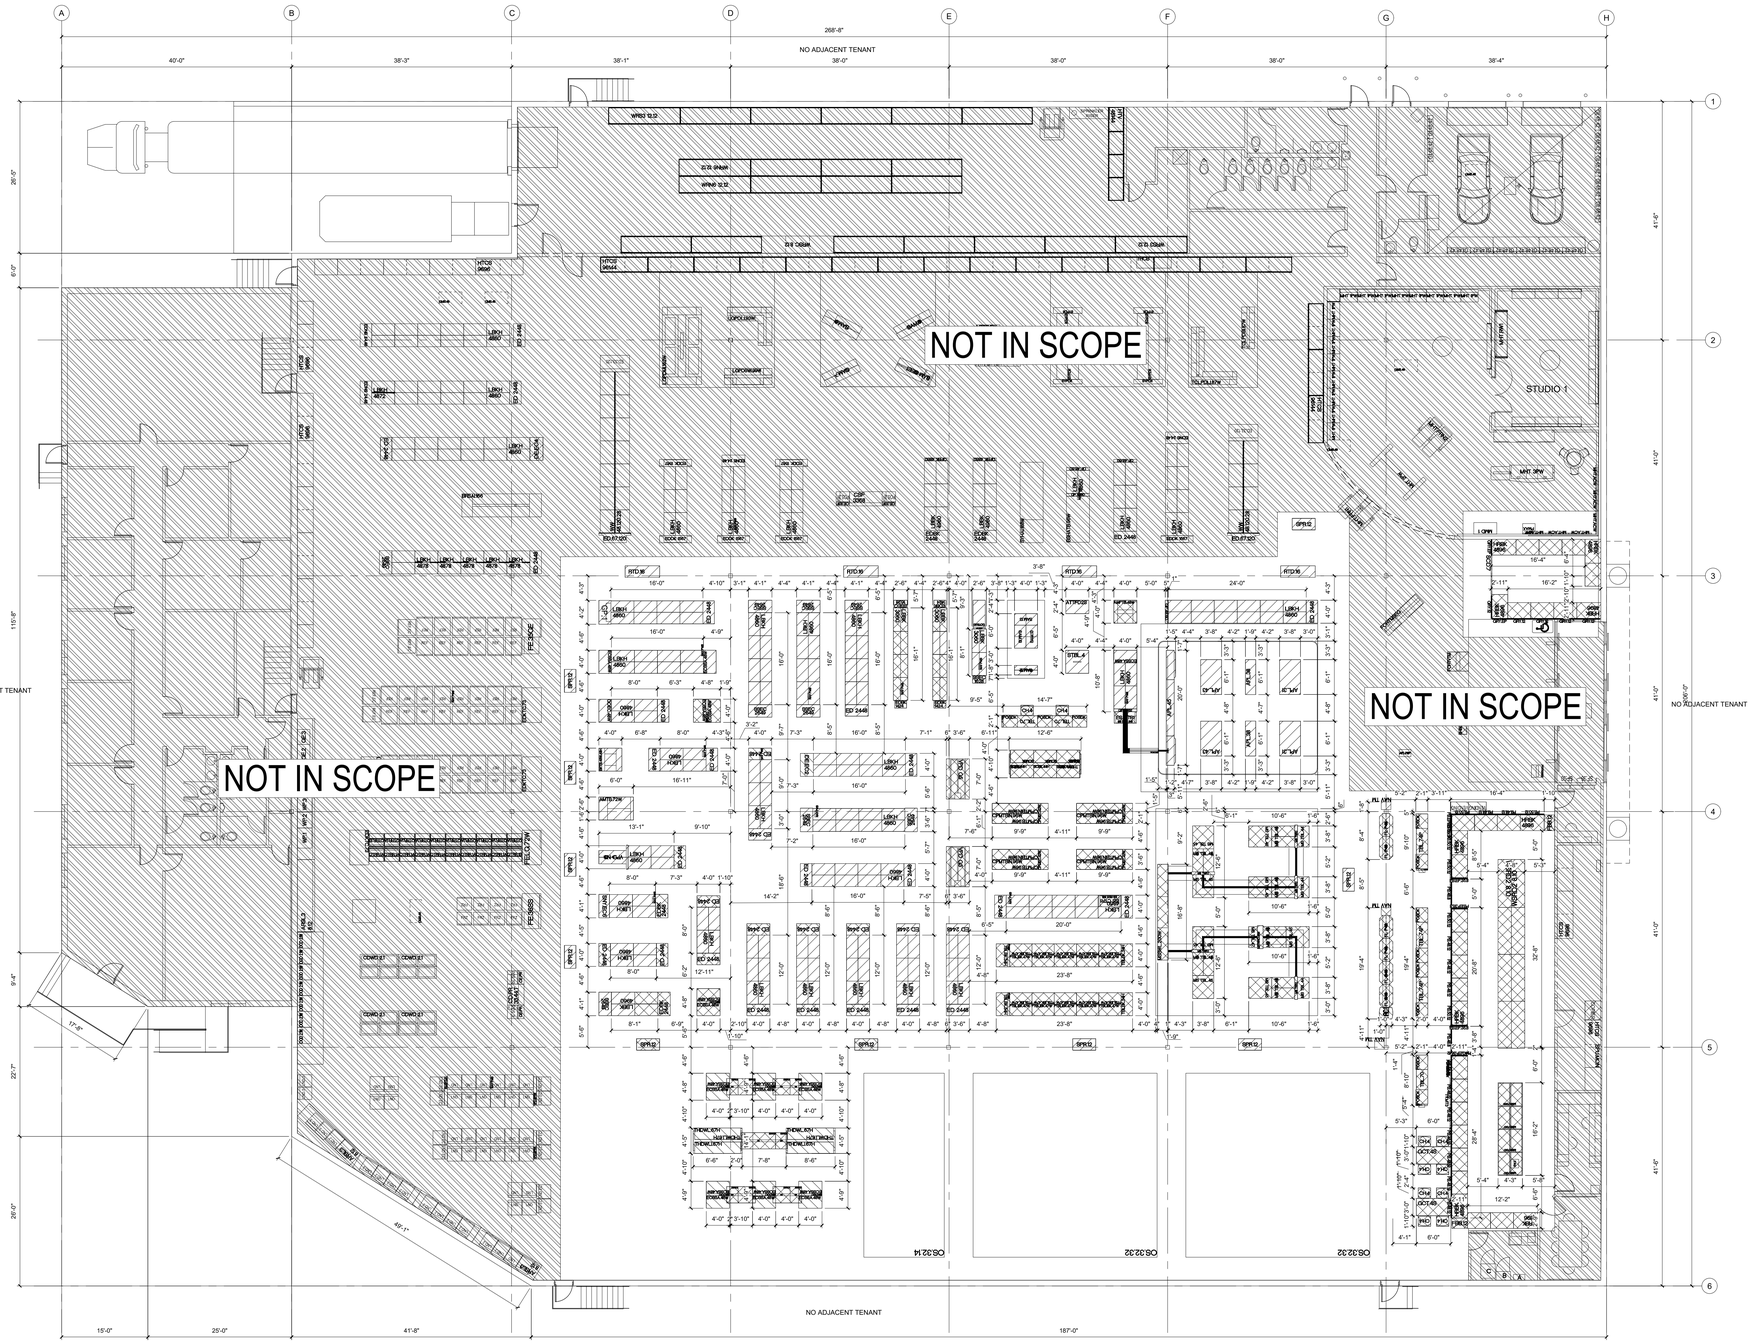

1 FIXTURE PLAN

SCALE: 3/32" = 1'-0"

MJM ARCHITECTS
2948 SIDCO DR, NASHVILLE, TN 37204
615.244.8170
www.mjmarch.com
MJM #26363
ARCHITECT

SEAL

CONSULTANT

BEST BUY

#0504

GWINNETT
1875 PLEASANT HILL RD
DULUTH, GA 30096

BEST BUY
FY28 REFLOW

SQUARE FOOTAGE CALCULATIONS

RETAIL:	46,497 SF
ISC BAY:	1,031 SF
SUPPORT ROOMS:	- SF
STORAGE/REMAINING:	2,956 SF
TOTAL:	50,484 SF

BID/PERMIT SET

Issue Date: 10/12/2026

REVISION INFORMATION

PROTOTYPE

CONCEPT: 45K C2.1 / FORMAT: L

Drawing

FIXTURE PLAN

F1.0

GENERAL NOTES

1. ALL FIXTURES AND CASEWORK TO BE INSTALLED BY GENERAL CONTRACTOR.
2. GENERAL CONTRACTOR TO PROVIDE BLOCKING FOR ALL WALL STANDARDS.
3. ALL FIXTURE DIMENSIONS ARE MEASURED FROM KICK PLATE TO KICK PLATE WHEN APPLICABLE.
4. * DENOTES SEISMIC FIXTURES
5. GENERAL CONTRACTOR RESPONSIBLE FOR INSTALLATION OF BBY PROVIDED "WEIGHT RESTRICTION" LABELS ON WAREHOUSE RACKING. REFER TO FIXUTRE AND STRUCTURAL PLANS FOR PLACEMENT.

GC INSTALLED

ID	DESCRIPTION
AMPTB.48W	AMAZON PLAY TABLE 2026 VERSION: 4'-0" DEEP X 4'-0" WIDE X 5'-8" HIGH
AMTB.72W*	AMAZON TABLE: 4'-0" DEEP X 6'-0" WIDE X 5'-9" HIGH
APDKVE	AP DESK VALUE ENGINEERED: 2'-1" DEEP X 5'-0" WIDE X 3'-4" HIGH
ATTFD2S	AT&T 4FT X 2FT FREESTANDING DISPLAY 2 SIDED: 2'-4" DEEP X 4'-0" WIDE X 5'-8" HIGH
BKTB.48W.48H	BLINK TABLE: 4'-0" DEEP X 4'-0" WIDE X 4'-0" HIGH
CH.4	ALLERMUIR KIN - POLY ARMCHAIR: 1'-10" DEEP X 2'-2" WIDE X 2'-9" HIGH
CPMEC.42W*	COMPUTER MONITOR TABLE ENDCAP: 1'-9" DEEP X 3'-6" WIDE X 7'-0" HIGH
CPMTB.96W*	COMPUTER MONITOR TABLE: 3'-6" DEEP X 8'-0" WIDE X 7'-0" HIGH
CPMTBIN.96W*	COMPUTER MONITOR TABLE INSERT: 1'-9" DEEP X 8'-0" WIDE X 7'-0" HIGH
CTP.1	CONSULT TABLE POWER PANEL: 2'-0" DEEP X 0'-3" WIDE X 2'-7" HIGH
DE.EC2	DYSON DISPLAY ENDCAP AP01: 2'-3" DEEP X 4'-0" WIDE X 5'-0" HIGH
DE.EC4	DYSON DISPLAY ENDCAP AP04: 2'-3" DEEP X 4'-0" WIDE X 5'-0" HIGH
DRC.1	DISPLAY ROLLINGCART: 1'-0" DEEP X 2'-0" WIDE X 5'-0" HIGH
ECSSA.48W	ENDCAP SIDESTOCK A: 2'-3" DEEP X 4'-1" WIDE X 5'-0" HIGH
EDBK1424	END DECK: 16" DEEP X 2'-1" WIDE X 5'-0" HIGH
ED 2448	END DECK: 2'-0" DEEP X 4'-0" WIDE X 5'-0" HIGH
EDBK 2448	END DECK - BLACK: 2'-2" DEEP X 4'-1" WIDE X 5'-0" HIGH
EDDK 1567	END DECK W/WINGS AND DRESS KIT: 1'-3" DEEP X 5'-7" WIDE X 5'-6" HIGH
ES CTR1	EMPLOYEE STATION COUNTER: 2'-0" DEEP X 3'-10" WIDE X 3'-4" HIGH
ES REG INS	EMPLOYEE STATION REGISTER INSERT: 2'-0" DEEP X 3'-4" WIDE X 3'-0" HIGH
EW.2	EYEWASH STATION: 1'-4" DEEP X 1'-6" WIDE X 2'-11" HIGH
EWW2.24	ELECTRIC WIREWAY 2: 1'-7" DEEP X 2'-0" WIDE X 0'-1" HIGH
FBB.12	FILLER BOX - BLACK: 0'-8" DEEP X 2'-8" WIDE X 5'-0" HIGH
FEB.1	FIXTURE EXTENSION BLACK: 0'-2" DEEP X 0'-2" WIDE X 10'-0" HIGH
FEG.1	FIXTURE EXTENSION GREY: 0'-2" DEEP X 0'-2" WIDE X 10'-0" HIGH
FL P48	FRONT LANE PEG: 0'-7" DEEP X 4'-0" WIDE X 4'-0" HIGH
FL S48	FRONT LANE SHELF: 0' 7" DEEP X 4'-0" WIDE X 4'-0" HIGH
FOHGMSGN	FOH GEEK MEDALLION SIGNAGE: 0'-2" DEEP X 13'-4" WIDE X 1'-11" HIGH
FOHTVTM*	FOH 65IN TV TOTEM: 3'-8" DEEP X 3'-4" WIDE X 6'-11" HIGH
GCT.4S	GEEK CONSULTATION TABLE: 3'-0" DEEP X 6'-0" WIDE X 2'-10" HIGH
GF 4860	END FRAME GRIDLESS: 0'-3" DEEP X 4'-0" WIDE X 5'-0" HIGH
GOEC.48W	GOOGLE ENDCAP: 2'-2" DEEP X 4'-0" WIDE X 5'-0" HIGH
GP.1	GO PRO ENDCAP: 2'-1" DEEP X 4'-2" WIDE X 5'-7" HIGH
GRY.12*	CUSTOMER SERVICE GRAY PANEL: 0'-0.25" DEEP X 4'-0" WIDE X 12'-0" HIGH
GRY.EP*	CUSTOMER SERVICE GRAY END PANEL: 0'-0.25" DEEP X 2'-9" WIDE X 12'-0" HIGH
HRBK 4896*	HALF RACK BLACK: 2'-9" DEEP X 4'-0" WIDE X 8'-0" HIGH
LBBK 4960	LOWBAY KEYHOLE - BLACK: 2'-1" DEEP X 4'-0" WIDE X 5'-0" HIGH
LBKH 4860	LOWBAY KEYHOLE: 2'-0" DEEP X 4'-0" WIDE X 5'-0" HIGH
LND	APPLIANCE LAUNDRY: 2'-10" DEEP X 2'-6" WIDE X 3'-7" HIGH
MBB.7366*	MBB DBL STORAGE RACK ASSEMBLY - WHITE: 2'-2" DEEP X 4'-2" WIDE X 8'-2" HIGH
MBB.7367*	MBB DBL STORAGE RACK ASSEMBLY - WHITE: 2'-2" DEEP X 4'-0" WIDE X 8'-2" HIGH
MHT.ACW*	MAGNOLIA ACCESSORY WALL: 0'-2" DEEP X 4'-0" WIDE X 8'-2" HIGH
MHT.PMAX	PANAMAX DISPLAY: 1'-10" DEEP X 2'-2" WIDE X 3'-10" HIGH
MMD 1	MAGNOLIA MERCH DISPLAY: 2'-0" DEEP X 4'-0" WIDE X 5'-0" HIGH
OS.32.14	
OS.32.32	
PB.48.12*	PANEL STACKED - BLUE: 0'-0.78" DEEP X 4'-0" WIDE X 11'-11.38" HIGH
PB.48.8*	PANEL FOH - BLUE: 0'-0.78" DEEP X 4'-0" WIDE X 7'-11.38" HIGH
PB.50.12*	PANEL STACKED - BLUE: 0'-0.78" DEEP X 4'-2" WIDE X 11'-11.38" HIGH
PB.EP.35.8*	END PANEL ASSEMBLY - BLUE: 0'-2.53" DEEP X 2'-11" WIDE X 7'-11.38" HIGH
PMG.48.12*	PANEL STACKED - MOUSE GREY: 0'-0.78" DEEP X 4'-0" WIDE X 11'-11.38" HIGH
PMG.48.8*	PANEL FOH - MOUSE GREY: 0'-0.78" DEEP X 4'-0" WIDE X 7'-11.38" HIGH
PMG.50.12*	PANEL STACKED - MOUSE GREY: 0'-0.78" DEEP X 4'-2" WIDE X 11'-11.38" HIGH
PMG.EP.35.12*	END PANEL STACKED - MOUSE GREY: 0'-2.53" DEEP X 2'-11" WIDE X 11'-11.38" HIGH
POSDK	POS DESK SHORT SHROUD: 2'-1" DEEP X 2'-6.25" WIDE X 3'-10" HIGH
PTABX	PRODUCT TABLE AMP BOX - BLACK: 0'-4" DEEP X 4'-0" WIDE X 2'-10" HIGH
PTBLIBK.47W	PRODUCT TABLE INLINE BLACK: 2'-0" DEEP X 3'-11" WIDE X 2'-10" HIGH
REF.1	APPLIANCE REFRIGERATOR: 3'-4" DEEP X 3'-2" WIDE X 5'-8" HIGH
RTD.16	RACETRACK DISPLAY: 2'-0" DEEP X 6'-0" WIDE X 5'-0" HIGH
SAM.12*	SAMSUNG SEE CONNECTIONS TOTEM: 0'-10" DEEP X 4'-0" WIDE X 8'-0" HIGH
SAM.13	SAMSUNG SEE CONNECTIONS TABLE: 2'-0" DEEP X 4'-0" WIDE X 2'-9" HIGH
SCD.7*	STRIP CURTAIN DOOR CTF: 0'-2" DEEP X 7'-0" WIDE X 8'-6" HIGH
SCBK.44H	SHARK CAGE - BLACK: 2'-2" DEEP X 4'-0" WIDE X 3'-8" HIGH
SCMBK	SHARK CAGE MOBILE BLACK: 2'-2.25" DEEP X 4'-0" WIDE X 2'-8.75" HIGH
SNY.EC6	SONY VG ENDCAP DISPLAY: 1'-10" DEEP X 4'-1" WIDE X 5'-0" HIGH
SPR.12	PRODUCT DISPLAY SHIPPER: 2'-0" DEEP X 4'-0" WIDE X 5'-0" HIGH
SSEC 2649	SIDESTOCK ENDCAP: 2'-2" DEEP X 4'-1" WIDE X 5'-0" HIGH
SSECCKT	SIDESTOCK BACK TO BACK CONNECTION KIT TALL 4FT: 0'-4" DEEP X 4'-0.5" WIDE X 5'-0" HIGH
STBL.4	SAMSUNG WARDROBE TABLE: 4'-0" DEEP X 4'-0" WIDE X 4'-1" HIGH

STCTC4	STEELCASE THREAD CONDUIT 4 CIRCUIT: 0'-10" DEEP X 5'-0" WIDE X 0'-0.25" HIGH
TBL.70	POS COUNTER: 2'-0" DEEP X 3'-6" WIDE X 2'-8" HIGH
TBL.74P	ORDER PICKUP COUNTER W/FRONT PANEL: 2'-0" DEEP X 4'-6" WIDE X 2'-8" HIGH
TBLBK.34H	PRODUCT TABLE - BLACK: 2'-0" DEEP X 4'-0" WIDE X 2'-10" HIGH
THDWL.150W	THEATER DISTRICT WALL: 3'-6" DEEP X 12'-6" WIDE X 5'-8" HIGH
THDWLI*	THEATER DISTRICT WALL INSERT: 2'-2.25" DEEP X 12'-2" WIDE X 12'-0" HIGH
TV.MT3	GEEK SCHEDULER MONITOR: 0'-2" DEEP X 4'-9" WIDE X 2'-9" HIGH
VENDING	EQUIPMENT VENDING: 2'-1" DEEP X 3'-1" WIDE X 5'-0" HIGH
VPD N3*	NINTENDO PLAY TABLE ENDCAP: 1'-2" DEEP X 4'-9" WIDE X 6'-4" HIGH
WSRD2 8.10*	WAREHOUSE RACK - WIDE SPAN REGULAR DUTY: 2'-4" DEEP X 8'-2" WIDE X 10'-0" HIGH

VENDOR INSTALLED

ID	DESCRIPTION
APL.31	APPLE PRODUCT TABLE: 3'-7" DEEP X 6'-0" WIDE X 2'-10" HIGH
APL.38	APPLE FLEX BAR: 1'-9" DEEP X 6'-1" WIDE X 2'-10" HIGH
APL.43	APPLE PRODUCT TABLE LOW SECURITY: 3'-7" DEEP X 6'-0" WIDE X 2'-10" HIGH
APL.45*	APPLE FLEX WALL FREE STANDING: 1'-5" DEEP X 5'-1" WIDE X 7'-11" HIGH
ATTFD2S	AT&T 4FT X 2FT FREESTANDING DISPLAY 2 SIDED: 2'-4" DEEP X 4'-0" WIDE X 5'-8" HIGH
MS TBL.44	MICROSOFT TABLE W/LOGO: 2'-0" DEEP X 3'-8" WIDE X 2'-10" HIGH
MS TBL.45	MICROSOFT TABLE W/LOGO: 4'-0" DEEP X 3'-8" WIDE X 2'-10" HIGH
MS TBL.46	MICROSOFT TABLE: 1'-10" DEEP X 4'-0" WIDE X 2'-10" HIGH
MS TBL.47	MICROSOFT ACC TABLE: 1'-6" DEEP X 3'-8" WIDE X 2'-9" HIGH
MS TWR.1	MICROSOFT TOWER: 0'-6" DEEP X 4'-0" WIDE X 5'-0" HIGH
MSSWL.200W*	MICROSOFT SHOP WALL: 1'-10" DEEP X 16'-8" WIDE X 9'-0" HIGH
MSTWRD.48W*	MICROSOFT SURFACE TABLE DIGITAL TOWER: 1'-0" DEEP X 4'-0" WIDE X 7'-0" HIGH

HATCH LEGEND

	MOVE EXISTING FIXTURE TO NEW LOCATION
	NEW FIXTURE
	EXISTING FIXTURE WITH MODIFICATION
(NO HATCH)	FIXTURE TO REMAIN IN EXISTING LOCATION

MJM ARCHITECTS
2948 SIDCO DR, NASHVILLE, TN 37204
615.244.8170
www.mjmarch.com
MJM #26363
ARCHITECT

SEAL

CONSULTANT

BEST BUY

#0504

GWINNETT
1875 PLEASANT HILL RD
DULUTH, GA 30096

BEST BUY
FY28 REFLOW

SQUARE FOOTAGE CALCULATIONS

RETAIL:	46,497 SF
ISC BAY:	1,031 SF
SUPPORT ROOMS:	- SF
STORAGE/REMAINING:	2,956 SF
TOTAL:	50,484 SF

BID/PERMIT SET

Issue Date: 10/12/2026

REVISION INFORMATION


PROTOTYPE

CONCEPT: 45K C2.1 / FORMAT: L

Drawing

FIXTURE LEGEND

F1.1

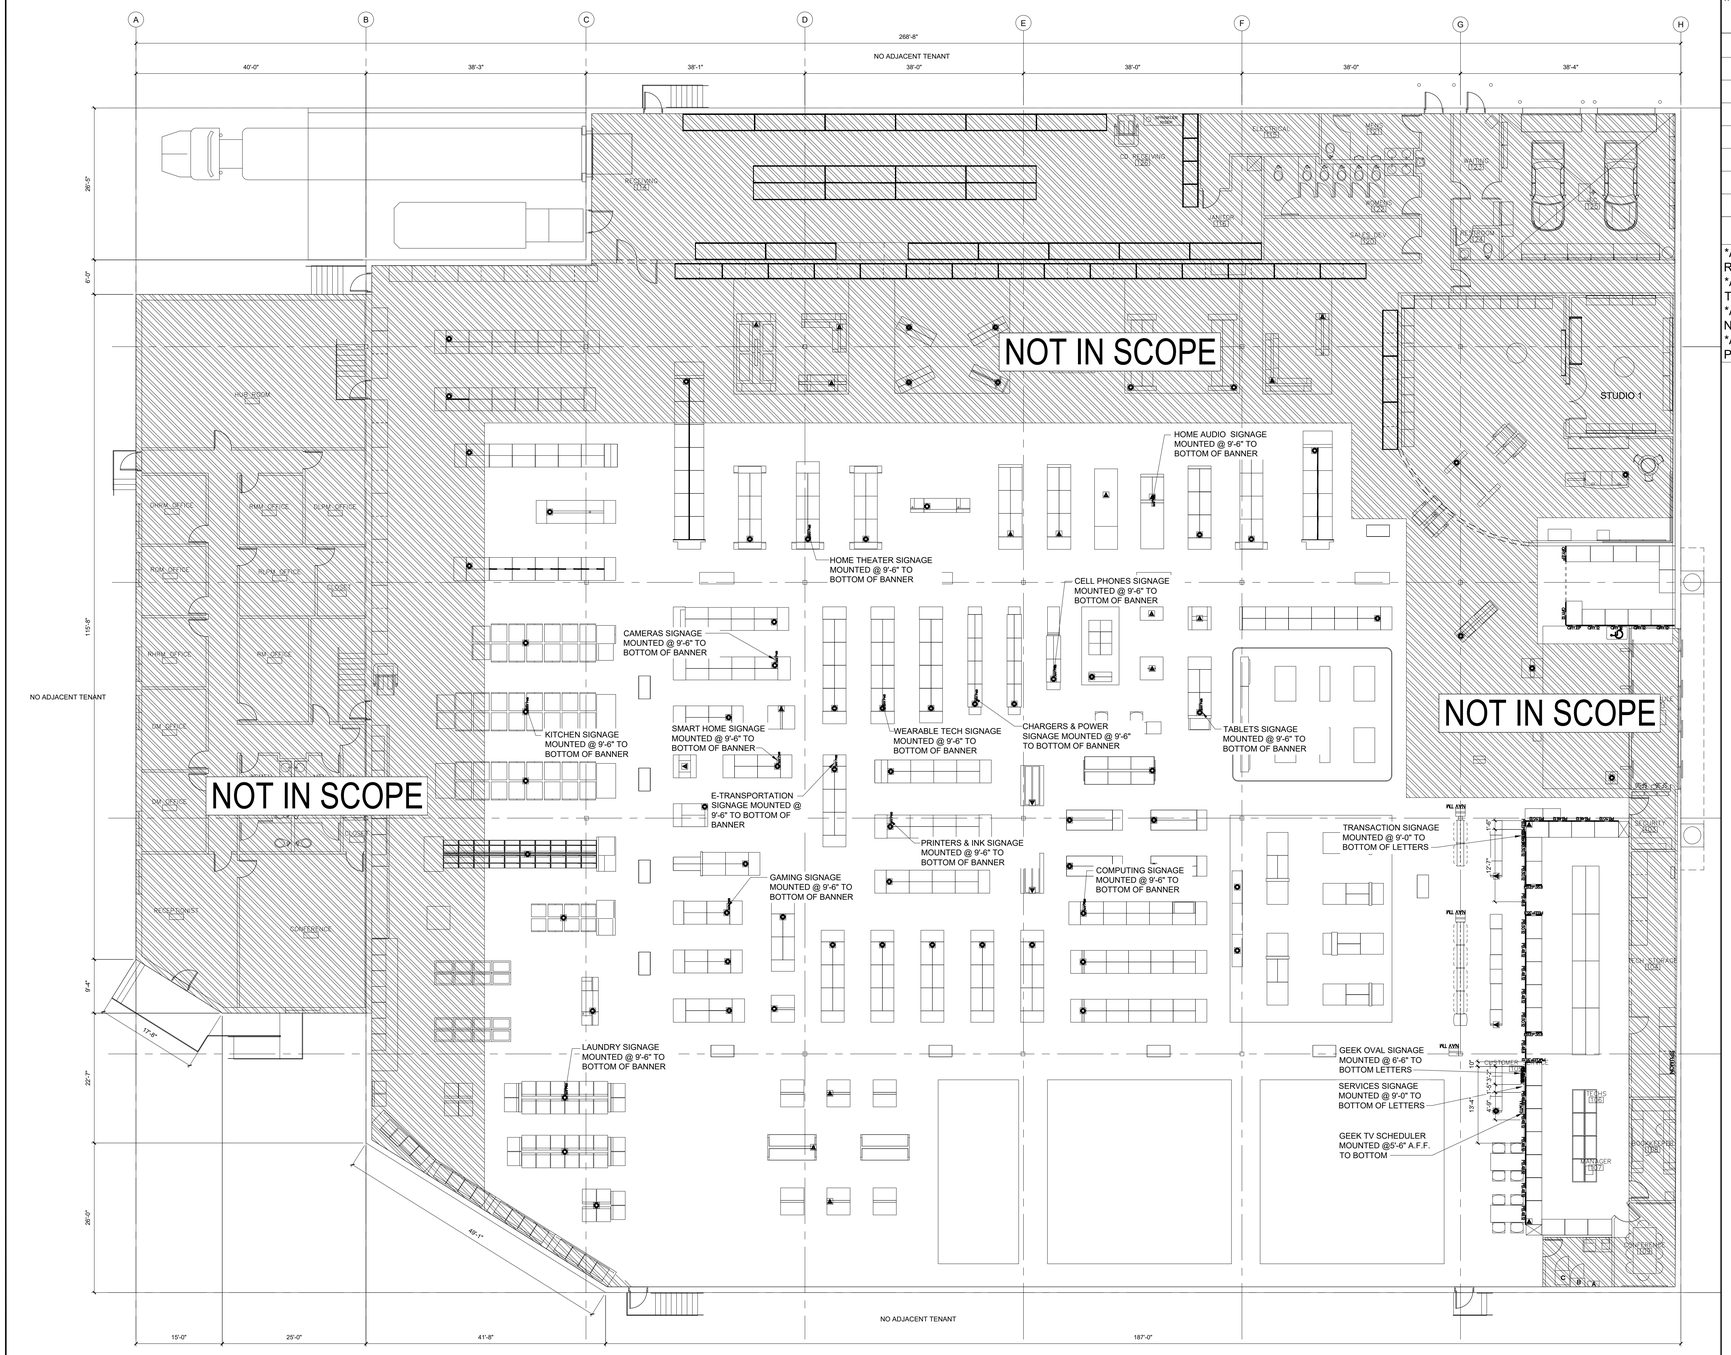

1 FIXTURE SIGN PLAN

SCALE: 3/32" = 1'-0"

GENERAL NOTES

1. ALL SUSPENDED BANNERS, TOPPERS, SIGNS, ETC... TO BE INSTALLED BY THE FIXTURE CONTRACTOR. ELECTRICAL CONTRACTOR TO MAKE FINAL POWER CONNECTIONS.

2.REFER TO PLAN SHEET E-1 OR ELECTRICAL DETAILS FOR ADDITIONAL INFORMATION.

3. ALL HANGING ITEMS SUSPENDED FROM CEILING TO BE HUNG IN FLUTE OF THE DECK ABOVE TOP CORD OF JOIST USING UNISTRUT SIZED PER DETAIL OR INDICATED OTHERWISE BY STRUCTURAL ENGINEER.

FIXTURE LEGEND

ID	DESCRIPTION
FOHGMSGN	FOH GEEK MEDALLION SIGNAGE: 0'-2" DEEP X 13'-4" WIDE X 1'-11" HIGH
FOHSSGN	FOH SERVICES SIGNAGE: 0'-2" DEEP X 13'-4" WIDE X 1'-10" HIGH
FOHTSGN	FOH TRANSACTIONS SIGNAGE: 0'-2" DEEP X 12'-7" WIDE X 1'-10" HIGH
NAV PWB	PRIMARY WAYFINDING BANNER: 0'-3" DEEP X 1'-1" WIDE X 5'-0" HIGH
NAV TM	NAV SIGN TOTEM: 1'-4" DEEP X 1'-8" WIDE X 5'-5" HIGH
TV.MT3	GEEK SCHEDULER MONITOR: 0'-2" DEEP X 4'-9" WIDE X 2'-9" HIGH

EXISTING DEPARTMENT SIGNAGE

*ALL EXISTING DEPARTMENT SIGNAGE SHOULD BE REMOVED INCLUDING RACETRACK BANNER RODS.
*ALL NOT IN SCOPE FRONT OF HOUSE, CUSTOMER SERVICE AND GEEK SIGNAGE TO REMAIN.
*ALL FIXTURE FALSE WALL SCRIM PANNELS TO REMAIN UNLESS SHOWN AND NOTED ON THE PLAN.
*ALL RESTROOM SIGNAGE TO REMAIN UNLESS SHOWN AND NOTED ON THE PLAN.

MJM ARCHITECTS
2948 SIDCO DR, NASHVILLE, TN 37204
615.244.8170 www.mjmarch.com
MJM #26363
ARCHITECT

SEAL

CONSULTANT

BEST BUY #0504

GWINNETT
1875 PLEASANT HILL RD
DULUTH, GA 30096

BEST BUY
FY28 REFLOW

SQUARE FOOTAGE CALCULATIONS

RETAIL:	46,497 SF
ISC BAY:	1,031 SF
SUPPORT ROOMS:	- SF
STORAGE/REMAINING:	2,956 SF
TOTAL:	50,484 SF

BID/PERMIT SET


Issue Date: 10/12/2026

REVISION INFORMATION

PROTOTYPE
CONCEPT: 45K C2.1 / FORMAT: L

Drawing
FIXTURE SIGN PLAN

F2.0

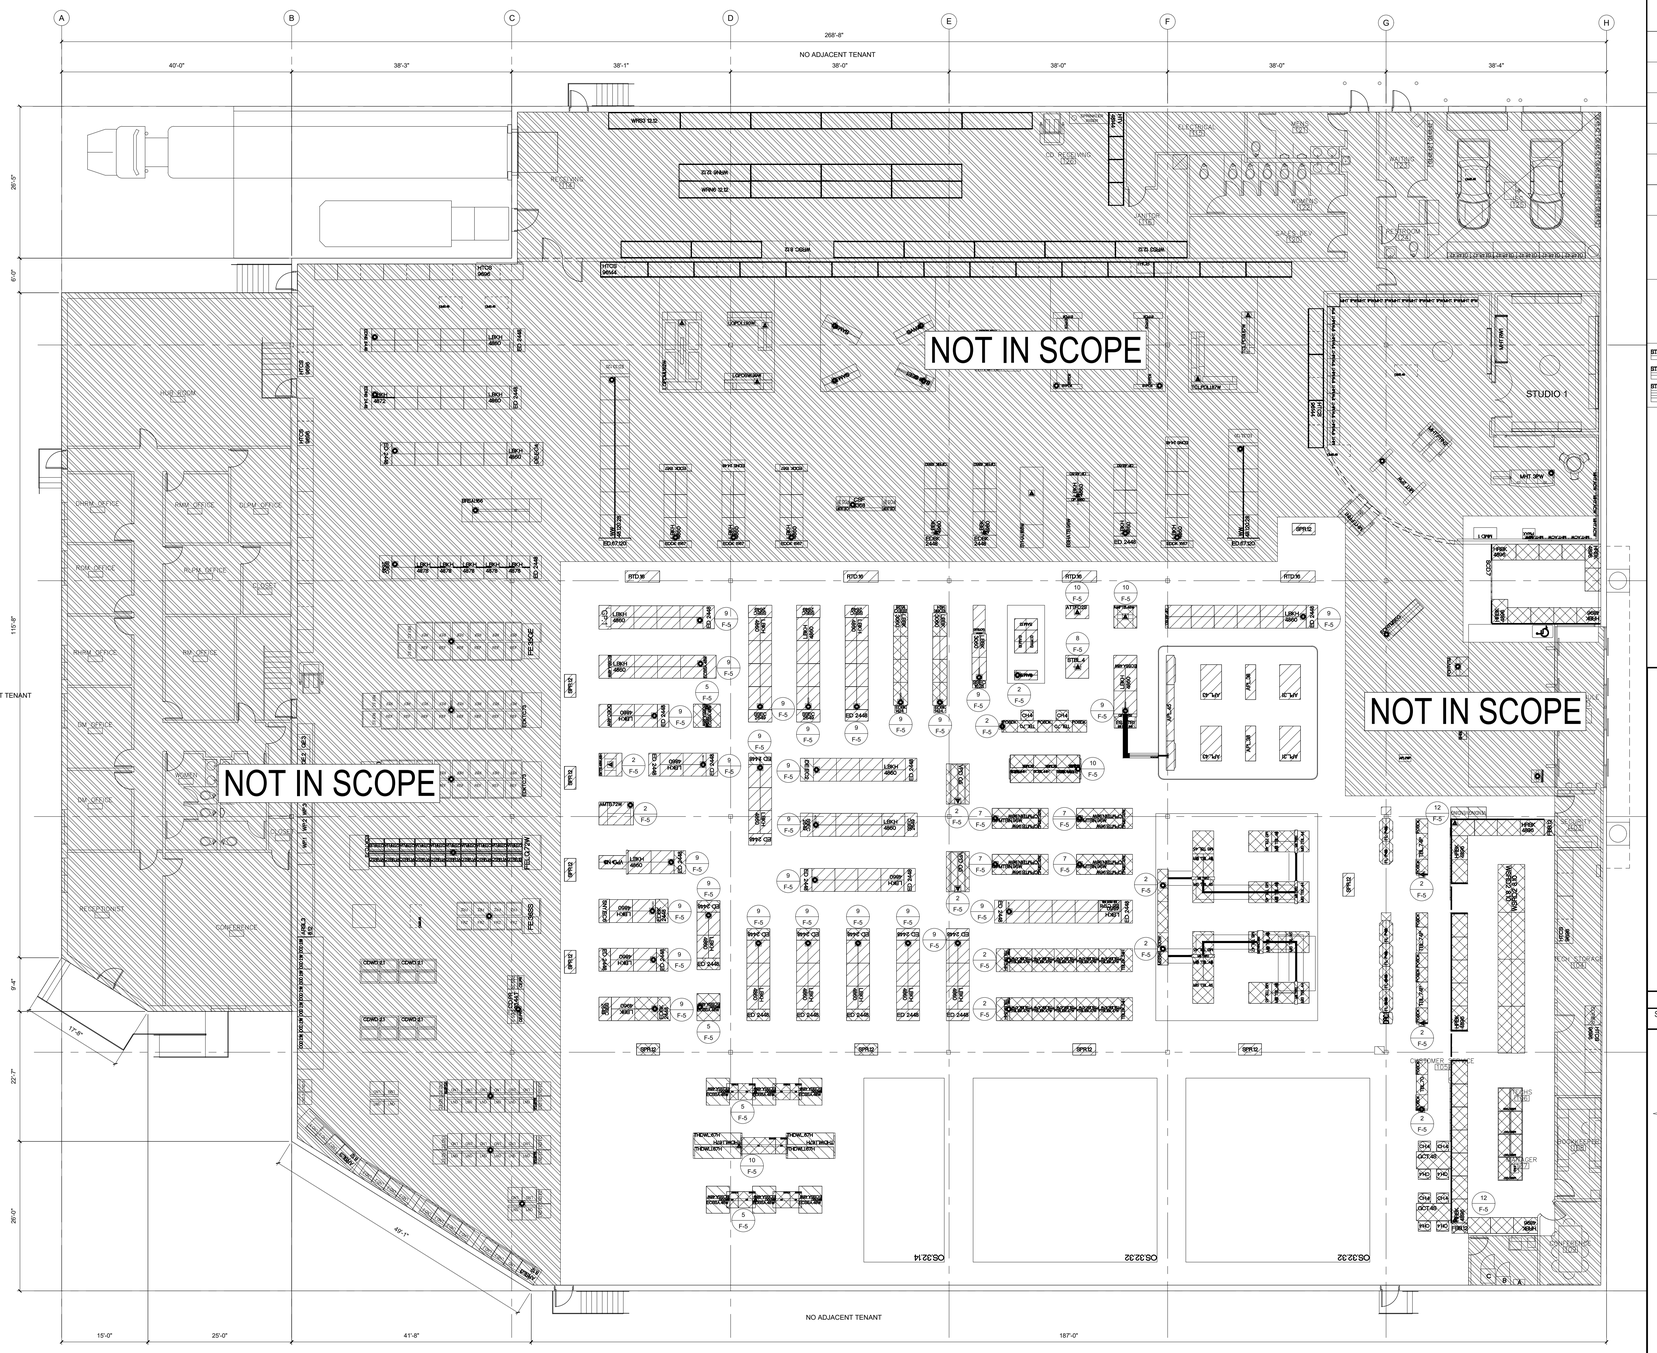

1 SCALE: 3/32" = 1'-0" FIXTURE EXTENSION PLAN

GENERAL NOTES

1. ALL FIXTURE EXTENSIONS TO BE INSTALLED BY THE FIXTURE CONTRACTOR. ELECTRICAL CONTRACTOR TO MAKE FINAL POWER CONNECTIONS.

2.REFER TO ELECTRICAL DETAILS FOR ADDITIONAL INFORMATION.


3. ALL FIXTURE EXTENSIONS TO BE SUSPENDED FROM THE CEILING USING UNISTRUT PER FIXTURE EXTENSION ATTACHMENT DETAILS OR INDICATED OTHERWISE BY STRUCTURAL ENGINEER.

FIXTURE EXTENSION KEY


	2" STANDARD EXTENSION - GREY
	2" STANDARD EXTENSION - BLACK
	FREE STANDING TOTEM EXTENSION - BLACK
	FREE STANDING TOTEM EXTENSION - GREY

WIREWAY KEY

EWW2 / 36	STANDARD IN-CARPET WIREWAY, CUT TO FIT
	STUBUP TRENCH BOX
BTCTC2 / BTCTC4 / BTCTC6	STEELCASE FOR APPLE

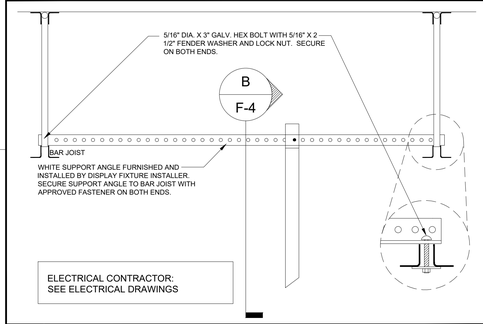

A SCALE: NTS FIXTURE EXTENSION ATTACHMENT @ JOIST DETAIL

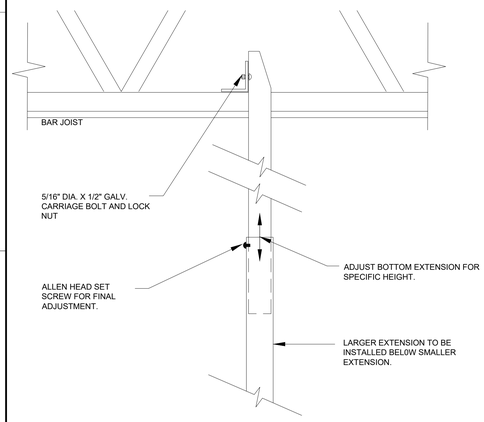

B SCALE: NTS JOIST ATTACHMENT DETAIL

MJM ARCHITECTS
2948 SIDCO DR, NASHVILLE, TN 37204
615.244.8170
www.mjmarch.com
MJM #26363
ARCHITECT

SEAL

CONSULTANT

BEST BUY #0504

GWINNETT
1875 PLEASANT HILL RD
DULUTH, GA 30096

BEST BUY
FY28 REFLOW

SQUARE FOOTAGE CALCULATIONS	
RETAIL:	46,497 SF
ISC BAY:	1,031 SF
SUPPORT ROOMS:	- SF
STORAGE/REMAINING:	2,956 SF
TOTAL:	50,484 SF

BID/PERMIT SET

Issue Date: 10/12/2026

REVISION INFORMATION


PROTOTYPE

CONCEPT: 45K C2.1 / FORMAT: L


Drawing

FIXTURE EXTENSION PLAN


F4.0

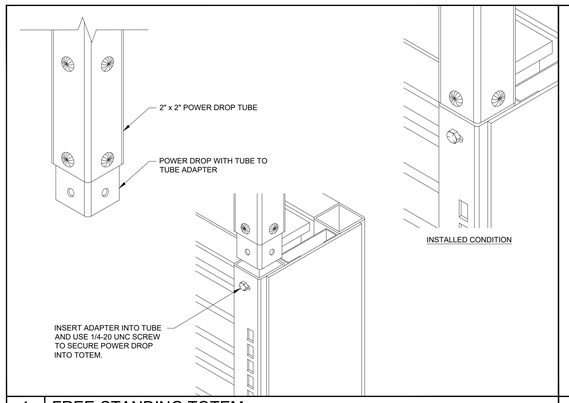


1 SCALE: NTS — FREE-STANDING TOTEM

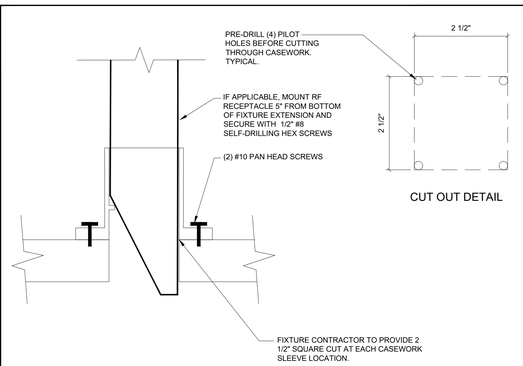


2 SCALE: NTS — CASEWORK SLEEVE DETAIL

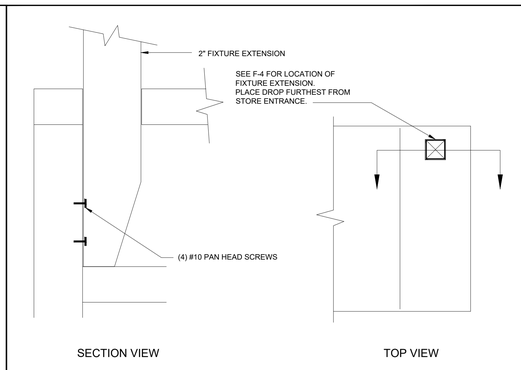


3 SCALE: NTS — POINT OF SALE (POS) DETAIL

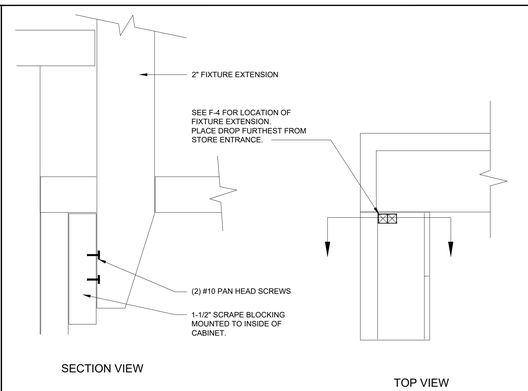


4 SCALE: NTS — PAC SALES CONSULT DETAIL

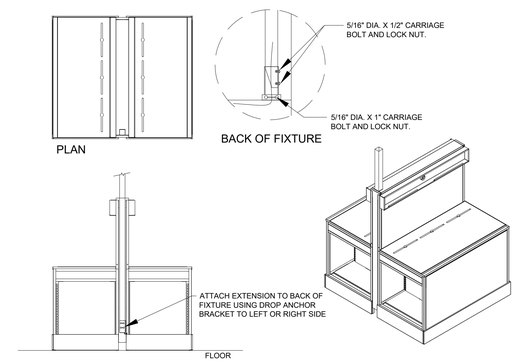


5 SCALE: NTS — SIDESTOCK ENDCAP FIXTURE DETAIL

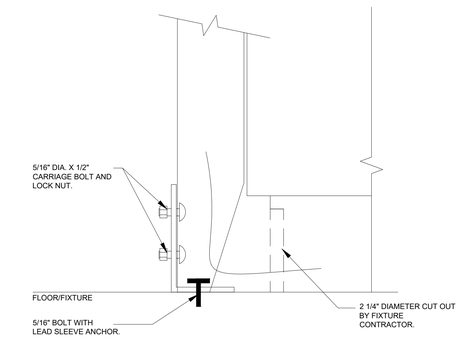


6 SCALE: NTS — ANGLE ATTACHMENT DETAIL

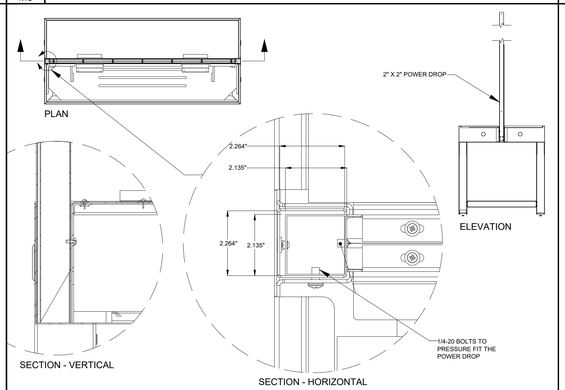


7 SCALE: NTS — NOT USED

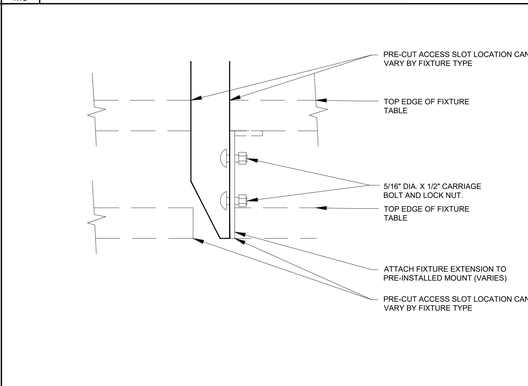


8 SCALE: NTS — PRODUCT TABLE FIXTURE DETAIL PRE-INSTALLED MOUNTING PLATE

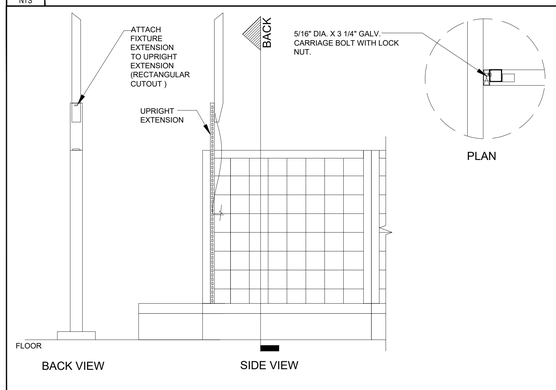


9 SCALE: NTS — LOWBAY/METAL FIXURE DETAIL

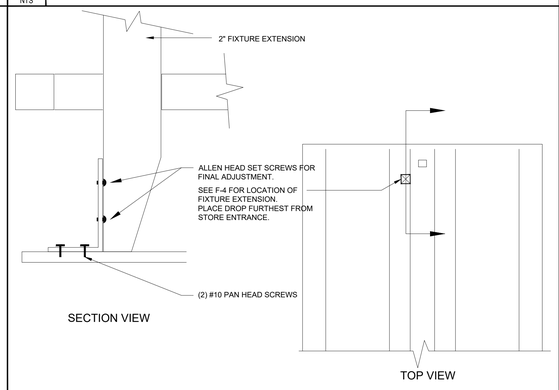


10 SCALE: NTS — PRODUCT TABLE FIXTURE DETAIL STANDARD FIXTURE EXTENSION

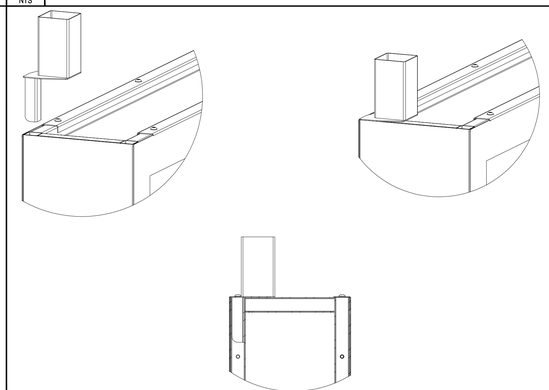

11 SCALE: NTS — DROP IN SLEEVE EXTENSION DETAIL

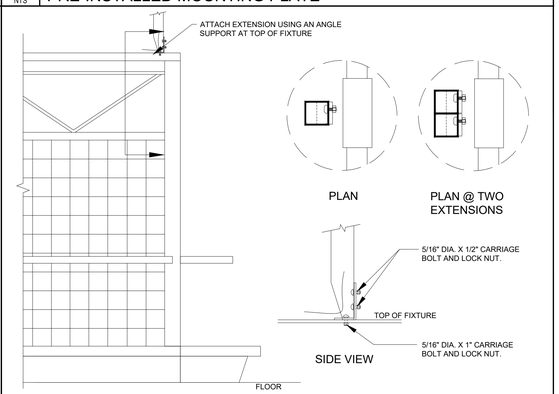

12 SCALE: NTS — OVERRACK FIXTURE DETAIL

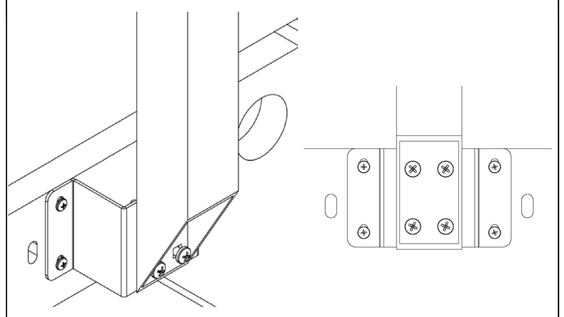

13 SCALE: NTS — HAT CHANNEL EXTENSION DETAIL

14 SCALE: NTS — NOT USED

15 SCALE: NTS — NOT USED

16 SCALE: NTS — NOT USED

MJM ARCHITECTS
2948 SIDCO DR, NASHVILLE, TN 37204
615.244.8170
www.mjmarch.com
MJM #26363
ARCHITECT

SEAL

CONSULTANT

BEST BUY

#0504

GWINNETT
1875 PLEASANT HILL RD
DULUTH, GA 30096

BEST BUY
FY28 REFLOW

SQUARE FOOTAGE CALCULATIONS

RETAIL:	46,497 SF
ISC BAY:	1,031 SF
SUPPORT ROOMS:	- SF
STORAGE/REMAINING:	2,956 SF
TOTAL:	50,484 SF

BID/PERMIT SET

Issue Date: 10/12/2026

REVISION INFORMATION

PROTOTYPE
CONCEPT: 45K C2.1 / FORMAT: L

Drawing
FIXTURE EXTENSION DETAILS

F5.0