
11/13/2025 5:11:16:06 AM Autodesk Docs://02600187.00_Toney Volunteer Fire Department/Arch_Toney Volunteer Fire Department_25.rvt
ALL DRAWINGS, SPECIFICATIONS AND CORES THEREOF FURNISHED BY MCMILLAN PAZDAN SMITH ARCHITECTURE ARE AND SHALL REMAIN THE PROPERTY OF MCMILLAN PAZDAN SMITH ARCHITECTURE. THESE MATERIALS ARE TO BE USED ONLY WITH RESPECT TO THIS PROJECT AND NOT TO BE USED WITH ANY OTHER PROJECT, WITH THE EXCEPTION OF ONE CONTRACT SET FOR EACH PARTY TO THE CONTRACT. SUCH DOCUMENTS ARE TO BE RETURNED OR ALTERNATIVELY ACCOUNTED FOR TO MCMILLAN PAZDAN SMITH ARCHITECTURE UPON COMPLETION OF THE PROJECT. SUBMISSION OR DISTRIBUTION TO MEET OFFICIAL REGULATORY REQUIREMENTS OR FOR OTHER PURPOSES IN CONNECTION WITH THE PROJECT IS NOT TO BE CONSTRUED AS PUBLICATION IN DEROGATION OF MCMILLAN PAZDAN SMITH'S COMMON LAW COPYRIGHT OR OTHER RESERVED RIGHTS. COPYRIGHT 2019 MCMILLAN PAZDAN SMITH - ALL RIGHTS RESERVED

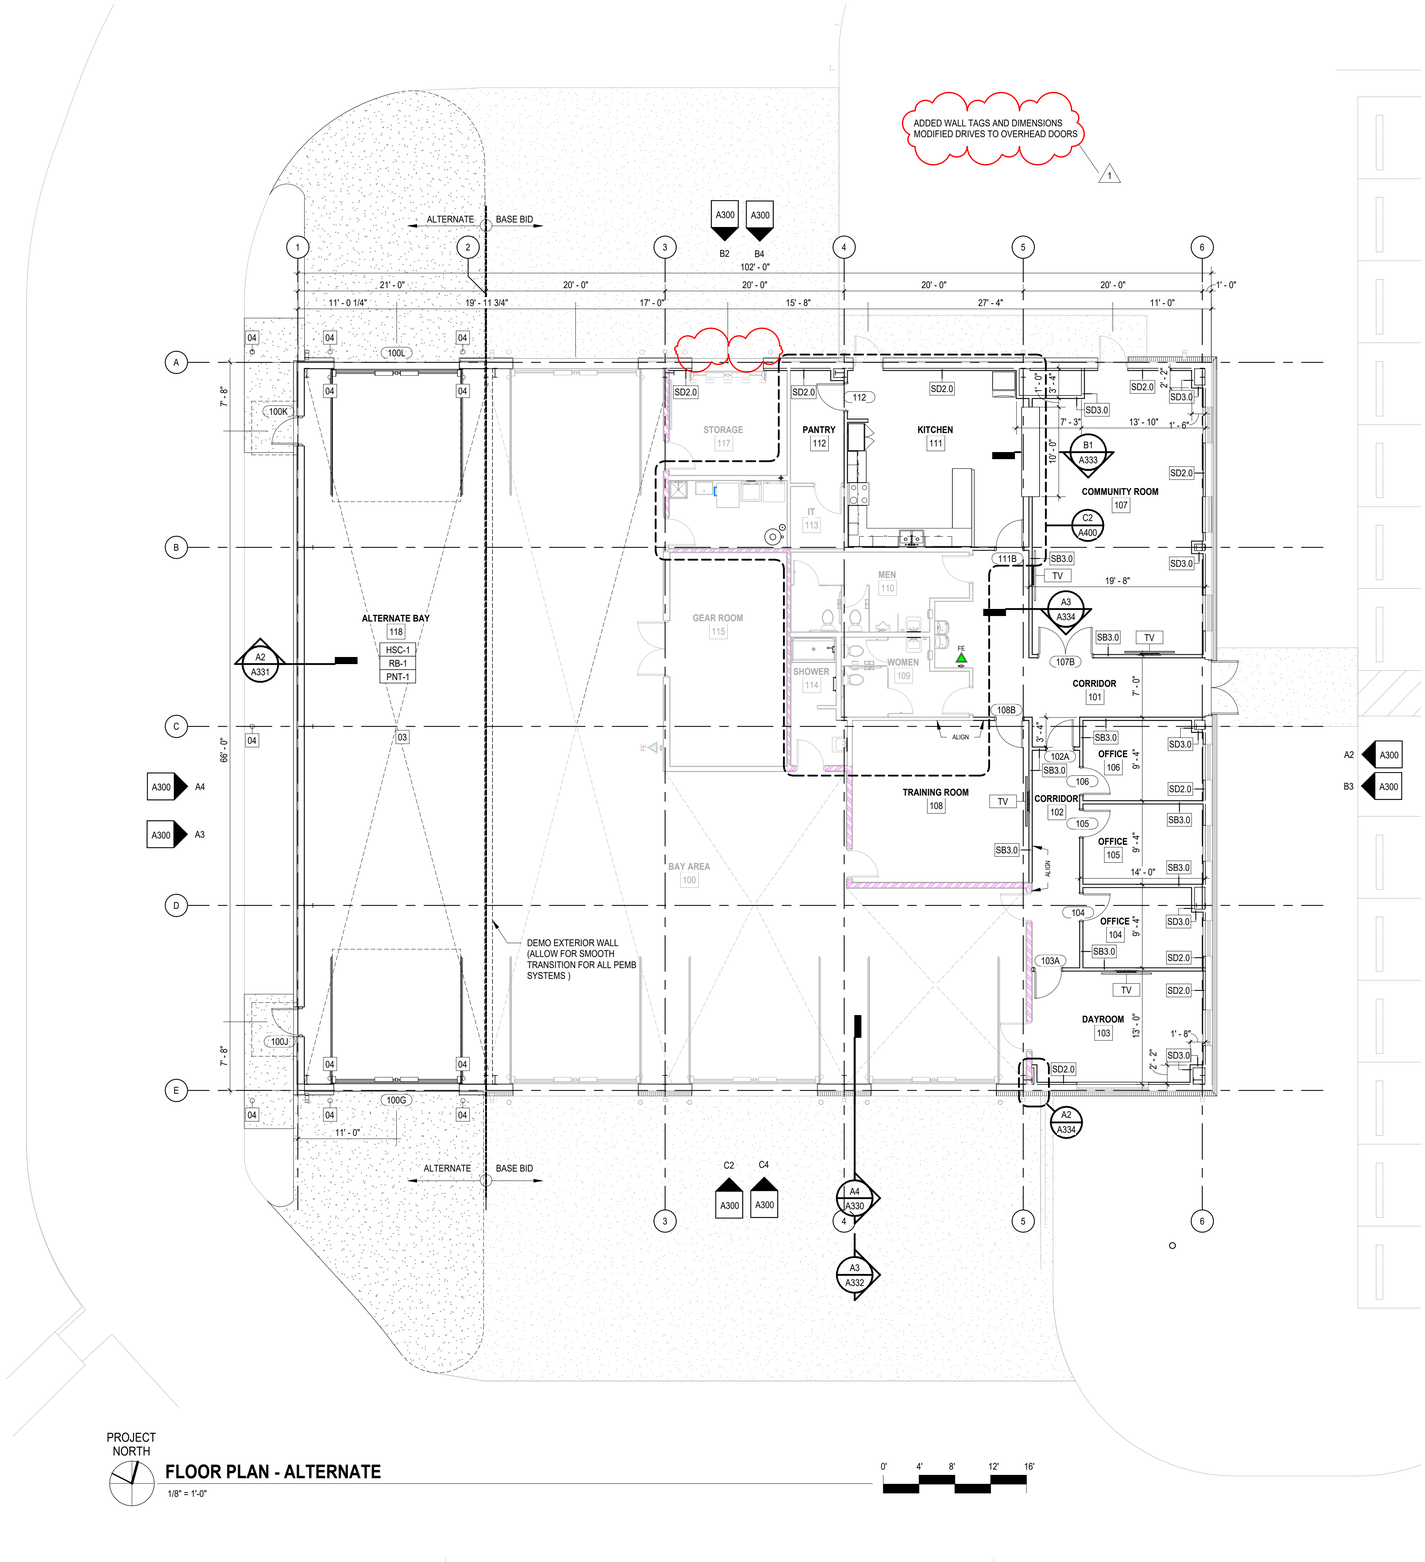

PROJECT NORTH

FLOOR PLAN - ALTERNATE

1/8" = 1'-0"

0' 4' 8' 12' 16'

GENERAL NOTES

1. ALL WORK SHALL MEET THE MINIMUM REQUIREMENTS OF THE LATEST ADOPTED EDITIONS OF THE APPLICABLE CODES. AS INDICTED ON THIS SHEET AND ALL OTHER LOCAL, STATE OR FEDERAL CODES OR REGULATIONS HAVING JURISDICTION.
2. DO NOT SCALE DRAWINGS. CLARIFY ANY DIMENSIONAL DISCREPANCIES WITH THE ARCHITECT PRIOR TO CONTINUING WITH THE WORK.
3. CLARIFY ANY COORDINATION DISCREPANCIES BETWEEN ENGINEER DRAWINGS AND ARCHITECTURAL DRAWINGS WITH THE ARCHITECT PRIOR TO CONTINUING WITH THE WORK.
4. ALL WORK LISTED, SHOWN OR IMPLIED ON THE CONSTRUCTION DOCUMENTS SHALL BE SUPPLIED AND INSTALLED BY THE GENERAL CONTRACTOR EXCEPT WHERE OTHERWISE NOTED.
5. REFER TO ALTERNATE SCHEDULE FOR SCOPE AND DEFINITION OF ALL ALTERNATES.
6. DIMENSIONS FOR CONCRETE (PRECAST AND SITE CAST) ARE TO FINISHED FACE UNLESS NOTED OTHERWISE.
7. ALL WET WALLS TO BE COVERED WITH MOISTURE RESISTANT GYPSUM WALLBOARD. COORDINATE WITH SPECIFIC PARTITION TYPES ON SHEET **A003.1**.
8. SITE FEATURES SHOWN GENERICALLY. COORDINATE WITH CIVIL LAYOUT AND DETAILS.
9. REFER TO SHEET **G003** FOR ABBREVIATIONS, ACRONYMS, AND SYMBOLS.
10. REFER TO SHEET **G003** FOR TYPICAL MOUNTING HEIGHTS.
11. PROVIDE GRADED AGGREGATE BASE BENEATH ALL SLAB-ON-GRADE FLOORS PER GEOTECHNICAL REPORT.
12. REFER TO ALTERNATE SCHEDULE FOR BASE BID.
13. ALL INTERIOR SPACES WITH PEMB FRAMES SHOULD BE FRAMED TO MAXIMIZE THE INTERIOR SPACE.

FLOOR PLAN KEY NOTES

01 REFER TO TV MOUNTING LEGEND ON SHEET G004

02 CENTER OF TV TO BE MOUNTED AT 9'-2", CENTERED ABOVE DOOR, PROVIDE BLOCKING AS NEEDED

03 FLOOR DRAIN LOCATION, REFER TO PLUMBING DRAWINGS


04 BOLLARDS

05 FLAG POLE

FLOOR PLAN LEGEND

FE	FIRE EXTINGUISHER
AC	ACCESS CONTROL
TV	TELEVISION MONITOR (BY OTHERS, OWNER TO CONFIRM SIZE)

DOOR PLACEMENT LEGEND

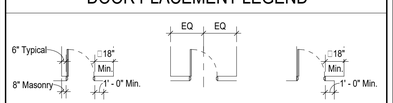

mcmillan pazdan smith
ARCHITECTURE
100 church street sw, suite 700
huntsville, al 35801

CONSULTANT LOGO

SEALS

STATE OF ALABAMA
REGISTRATION NUMBER 3196
RODNEY STEGER
REGISTERED ARCHITECT

A New Station for the TONEY VOLUNTEER FIRE DEPARTMENT

761 Toney Road
Toney, Alabama 35773

SHEET ISSUE: CONSTRUCTION DOCS - 10/28/2026

NO.	DATE	DESCRIPTION	BY
1	11/11/26	ADDENDUM 01	

PRINCIPAL IN CHARGE: RS
PROJECT DESIGNER: WK
DRAWN BY: WK

SHEET TITLE:

ALTERNATE FLOOR PLAN

SHEET NO. A101A

PROJ. NO. 02600187